Sanitized - Approved For Release :
CIA-RDP74-00005R000100050001-8

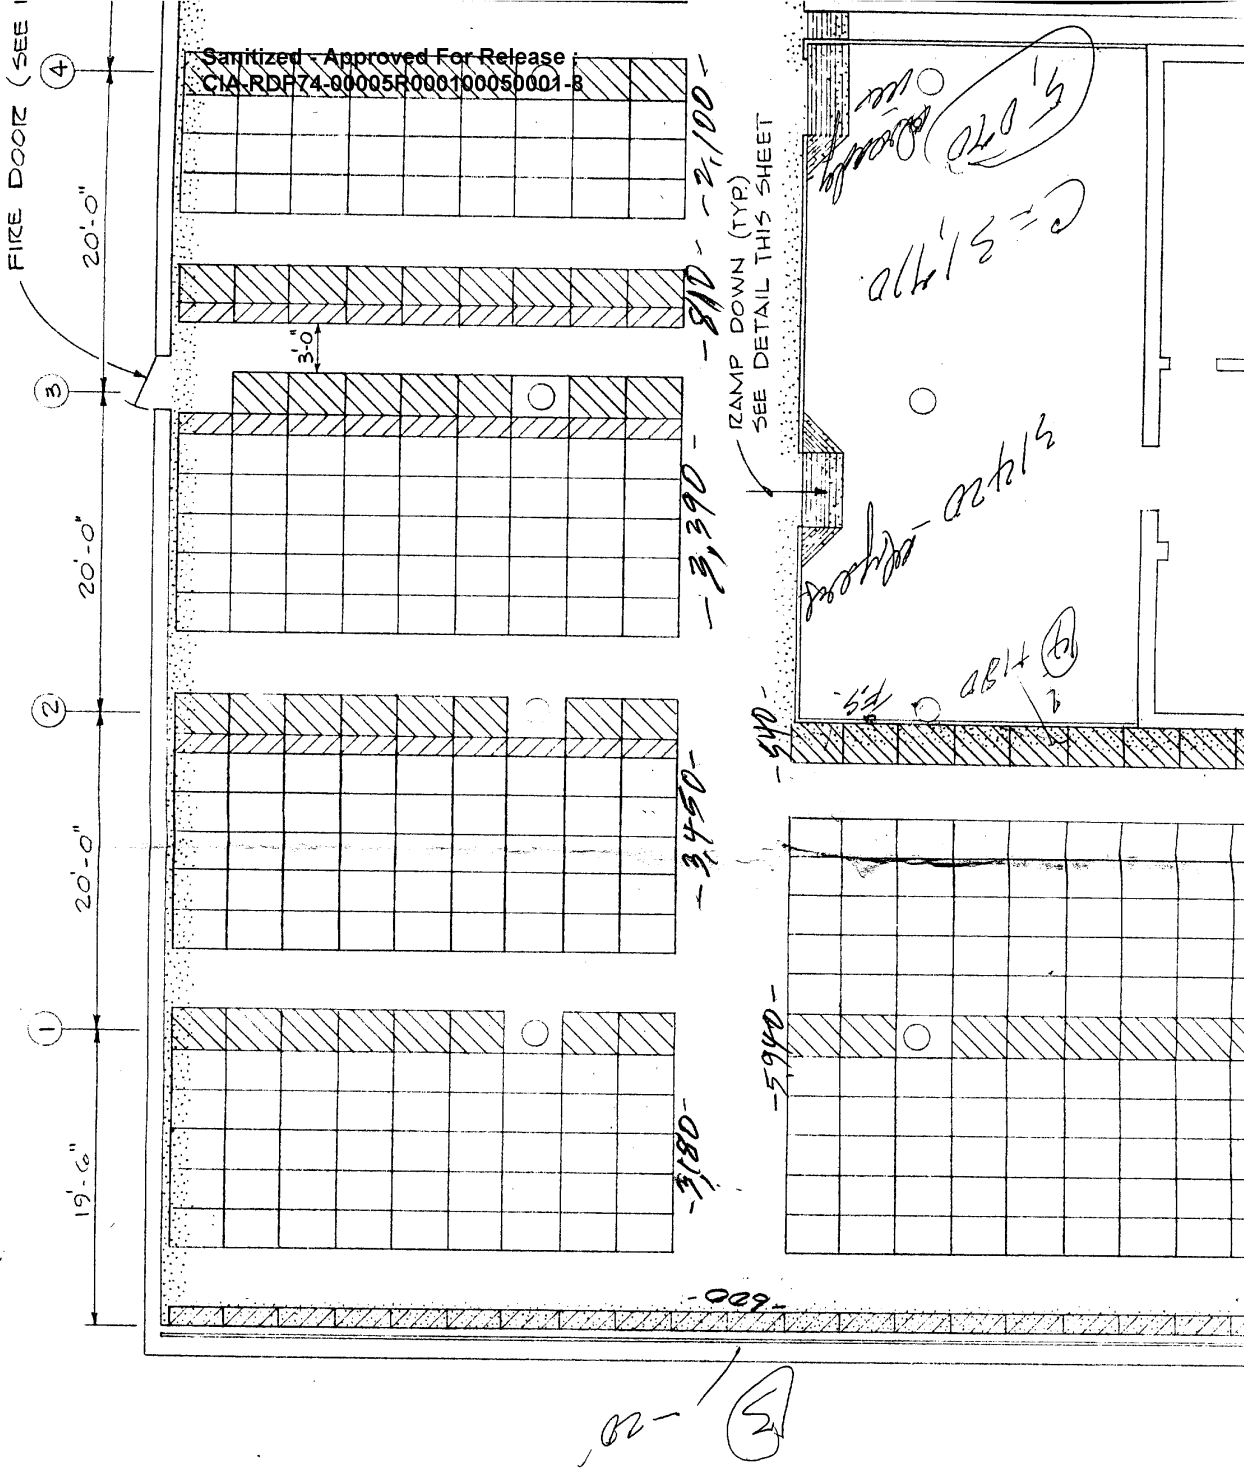

25X1C4a

[redacted]

Sanitized - Approved For Release :
CIA-RDP74-00005R000100050001-8

Sanitized - Approved For Release :
CIA-RDP74-00005R000100050001-8

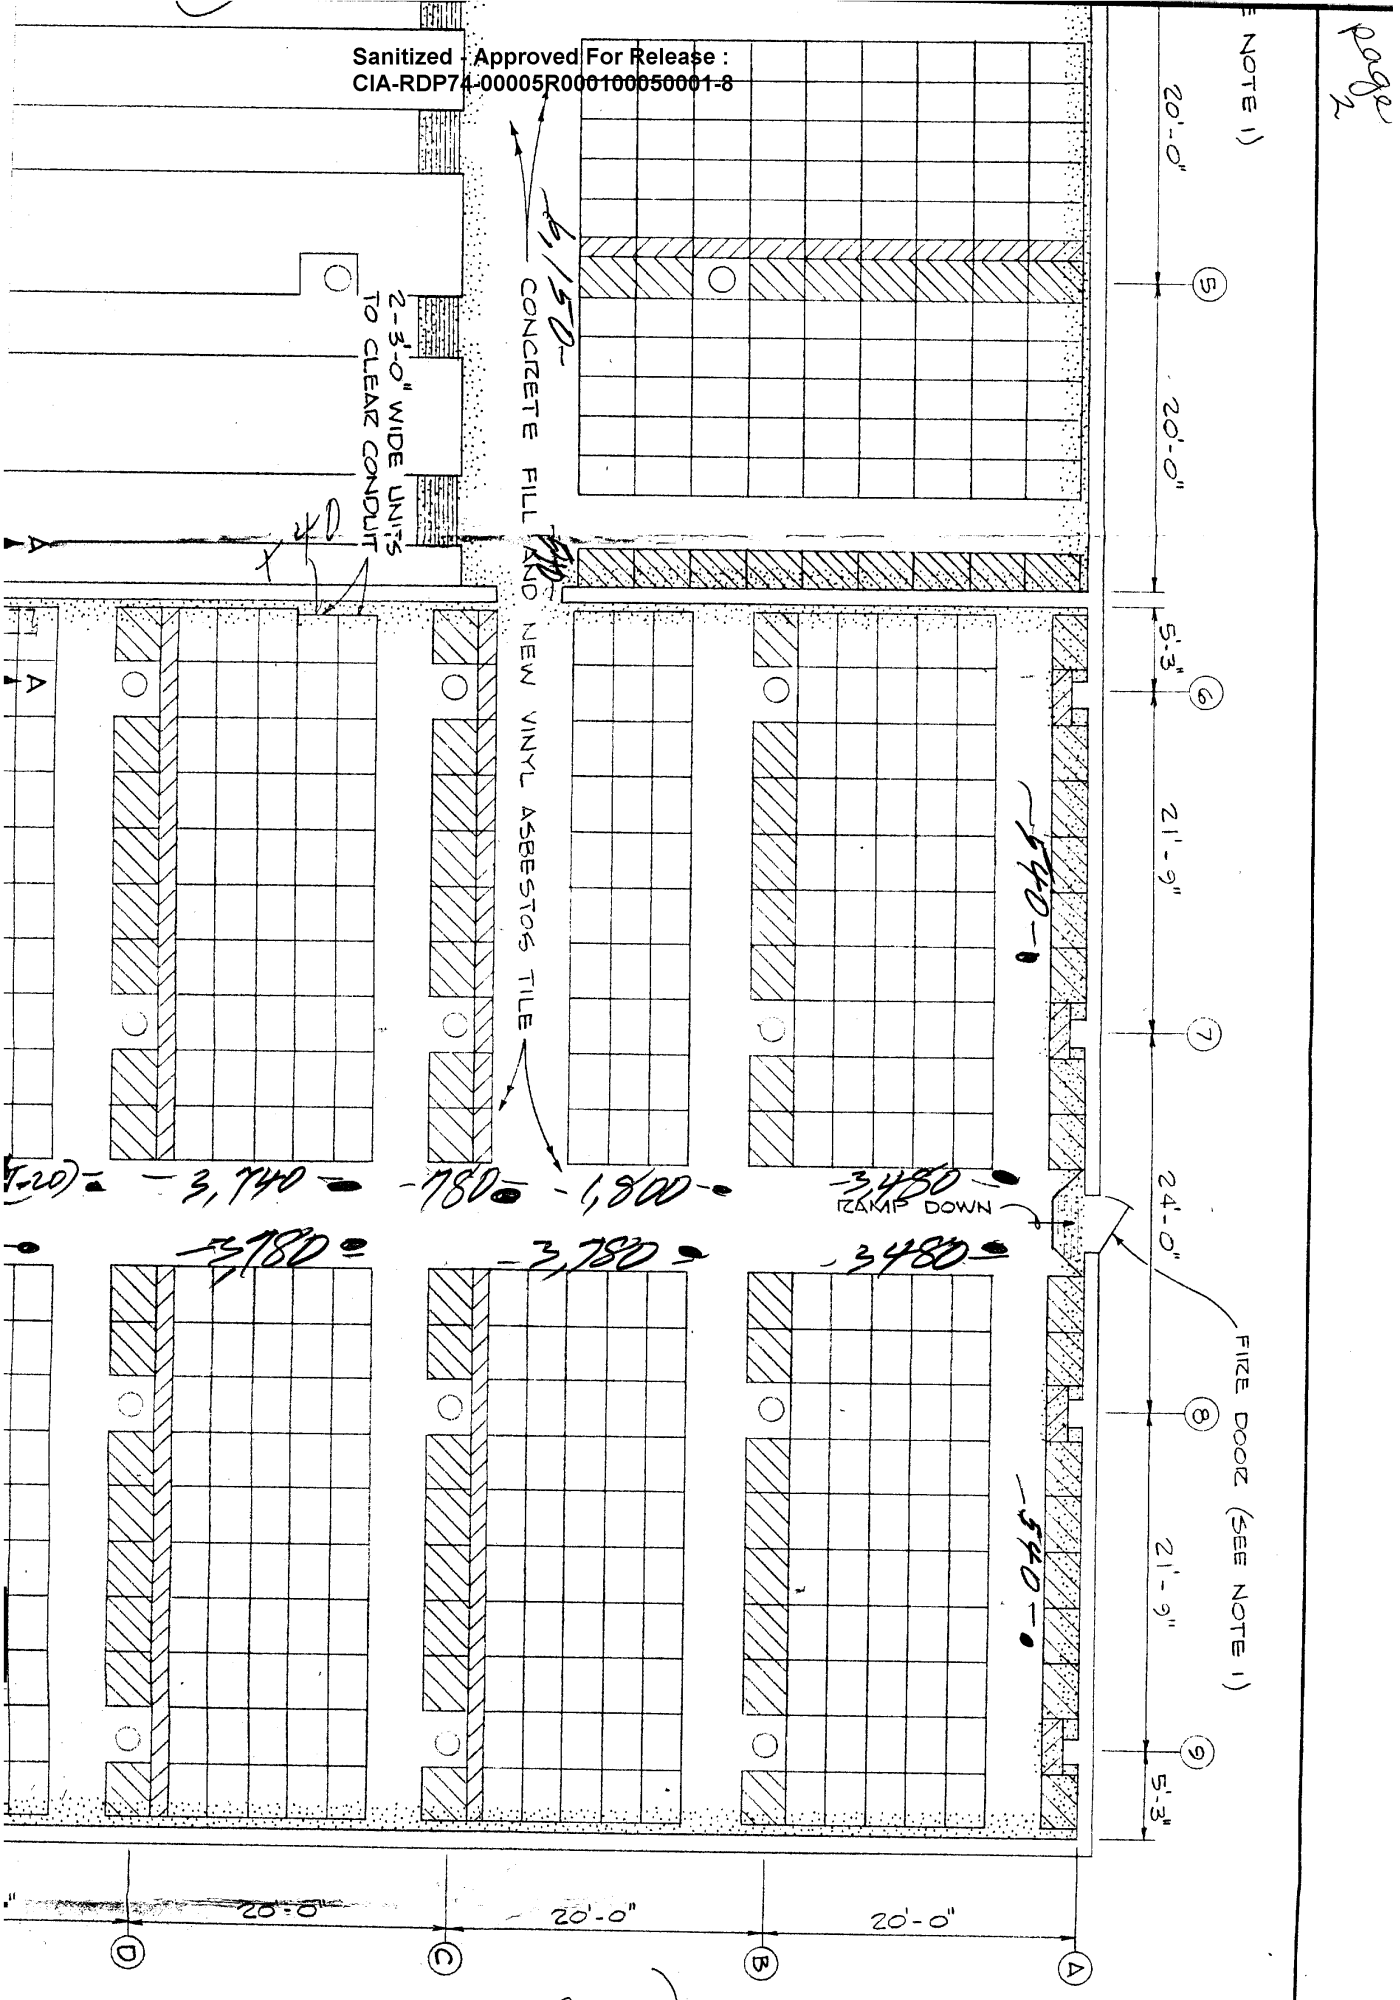

Sanitized - Approved For Release :
CIA-RDP74-00005R000100050001-8

Sanitized - Approved For Release :
CIA-RDP74-00005R000100050001-8

D = 51,520 (Corps) -160
D = 51,690 (Hdqtrs)
51,160
51,530

NOTES

1. THESE FIRE DOORS OPEN TO EXTERIOR AT GRADE AND MAY BE USED BY THE CONTRACTOR TO BRING MATERIAL INTO BUILDING. THE CONTRACTOR SHALL MAKE ARRANGEMENTS WITH THE USING SERVICE TO POST GUARDS AT THE DOOR WHEN MATERIAL IS DELIVERED. THESE DOORS ARE NOT TO BE USED FOR PERSONNEL ACCESS TO THE BUILDING BY CONTRACTOR.

25X1C4a

Sanitized - Approved For Release :
CIA-RDP74-00005R000100050001-8

Sanitized - Approved For Release :
CIA-RDP74-00005R000100050001-8

page 4

REMOVE EXISTING ASPHALT TILE
BEFORE PLACING CONCRETE FILL

2'-6"

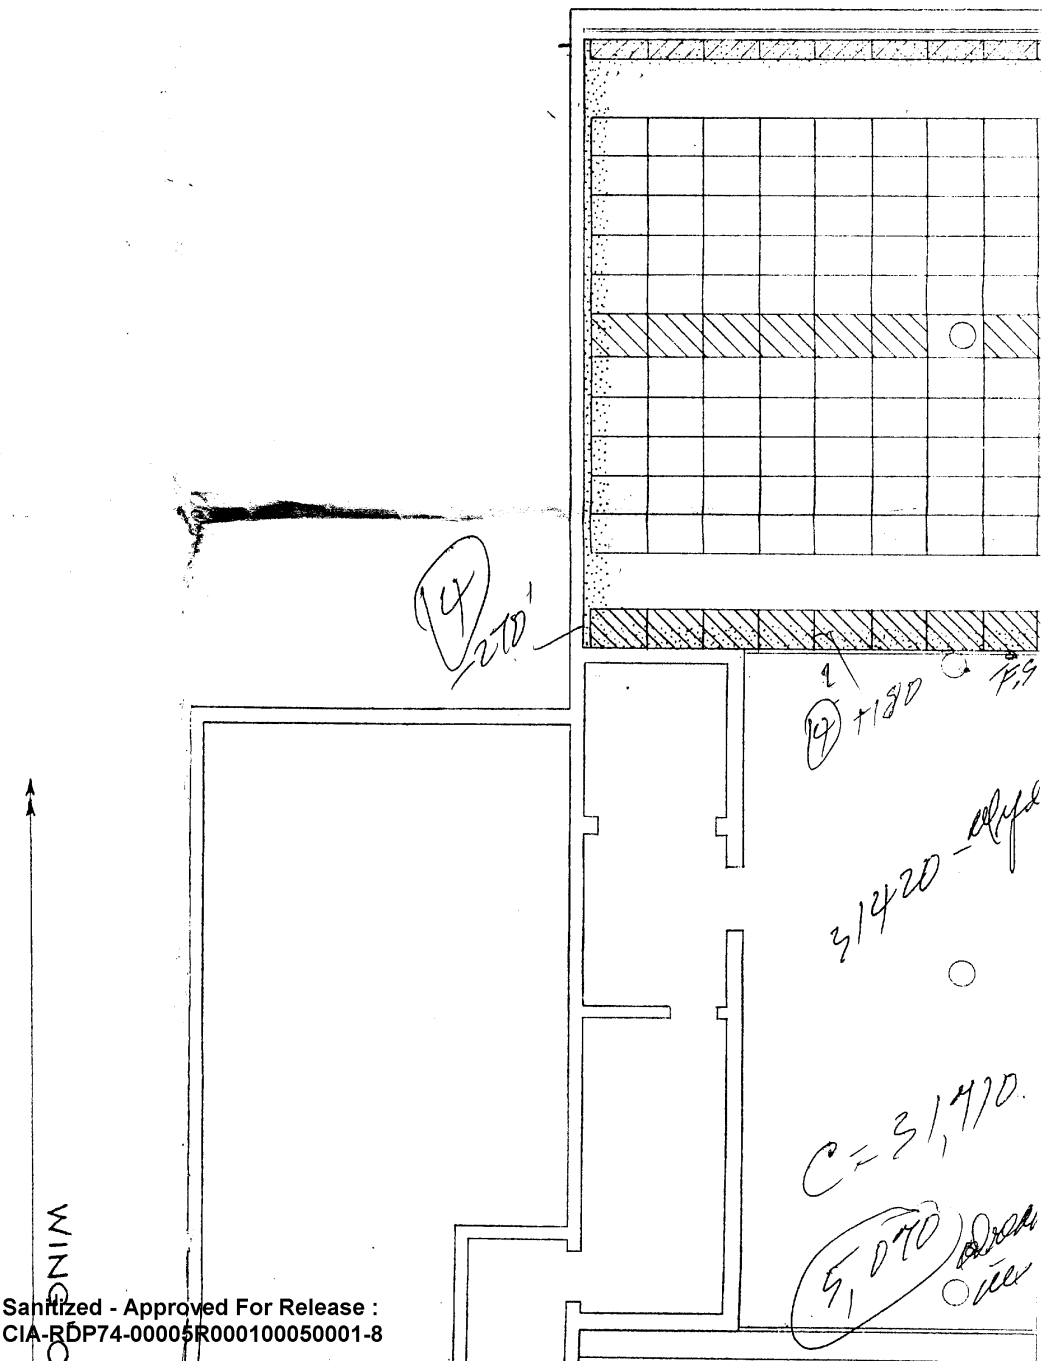

Sanitized - Approved For Release :
CIA-RDP74-00005R000100050001-8

Sanitized - Approved For Release :
CIA-RDP74-00005R000100050001-8

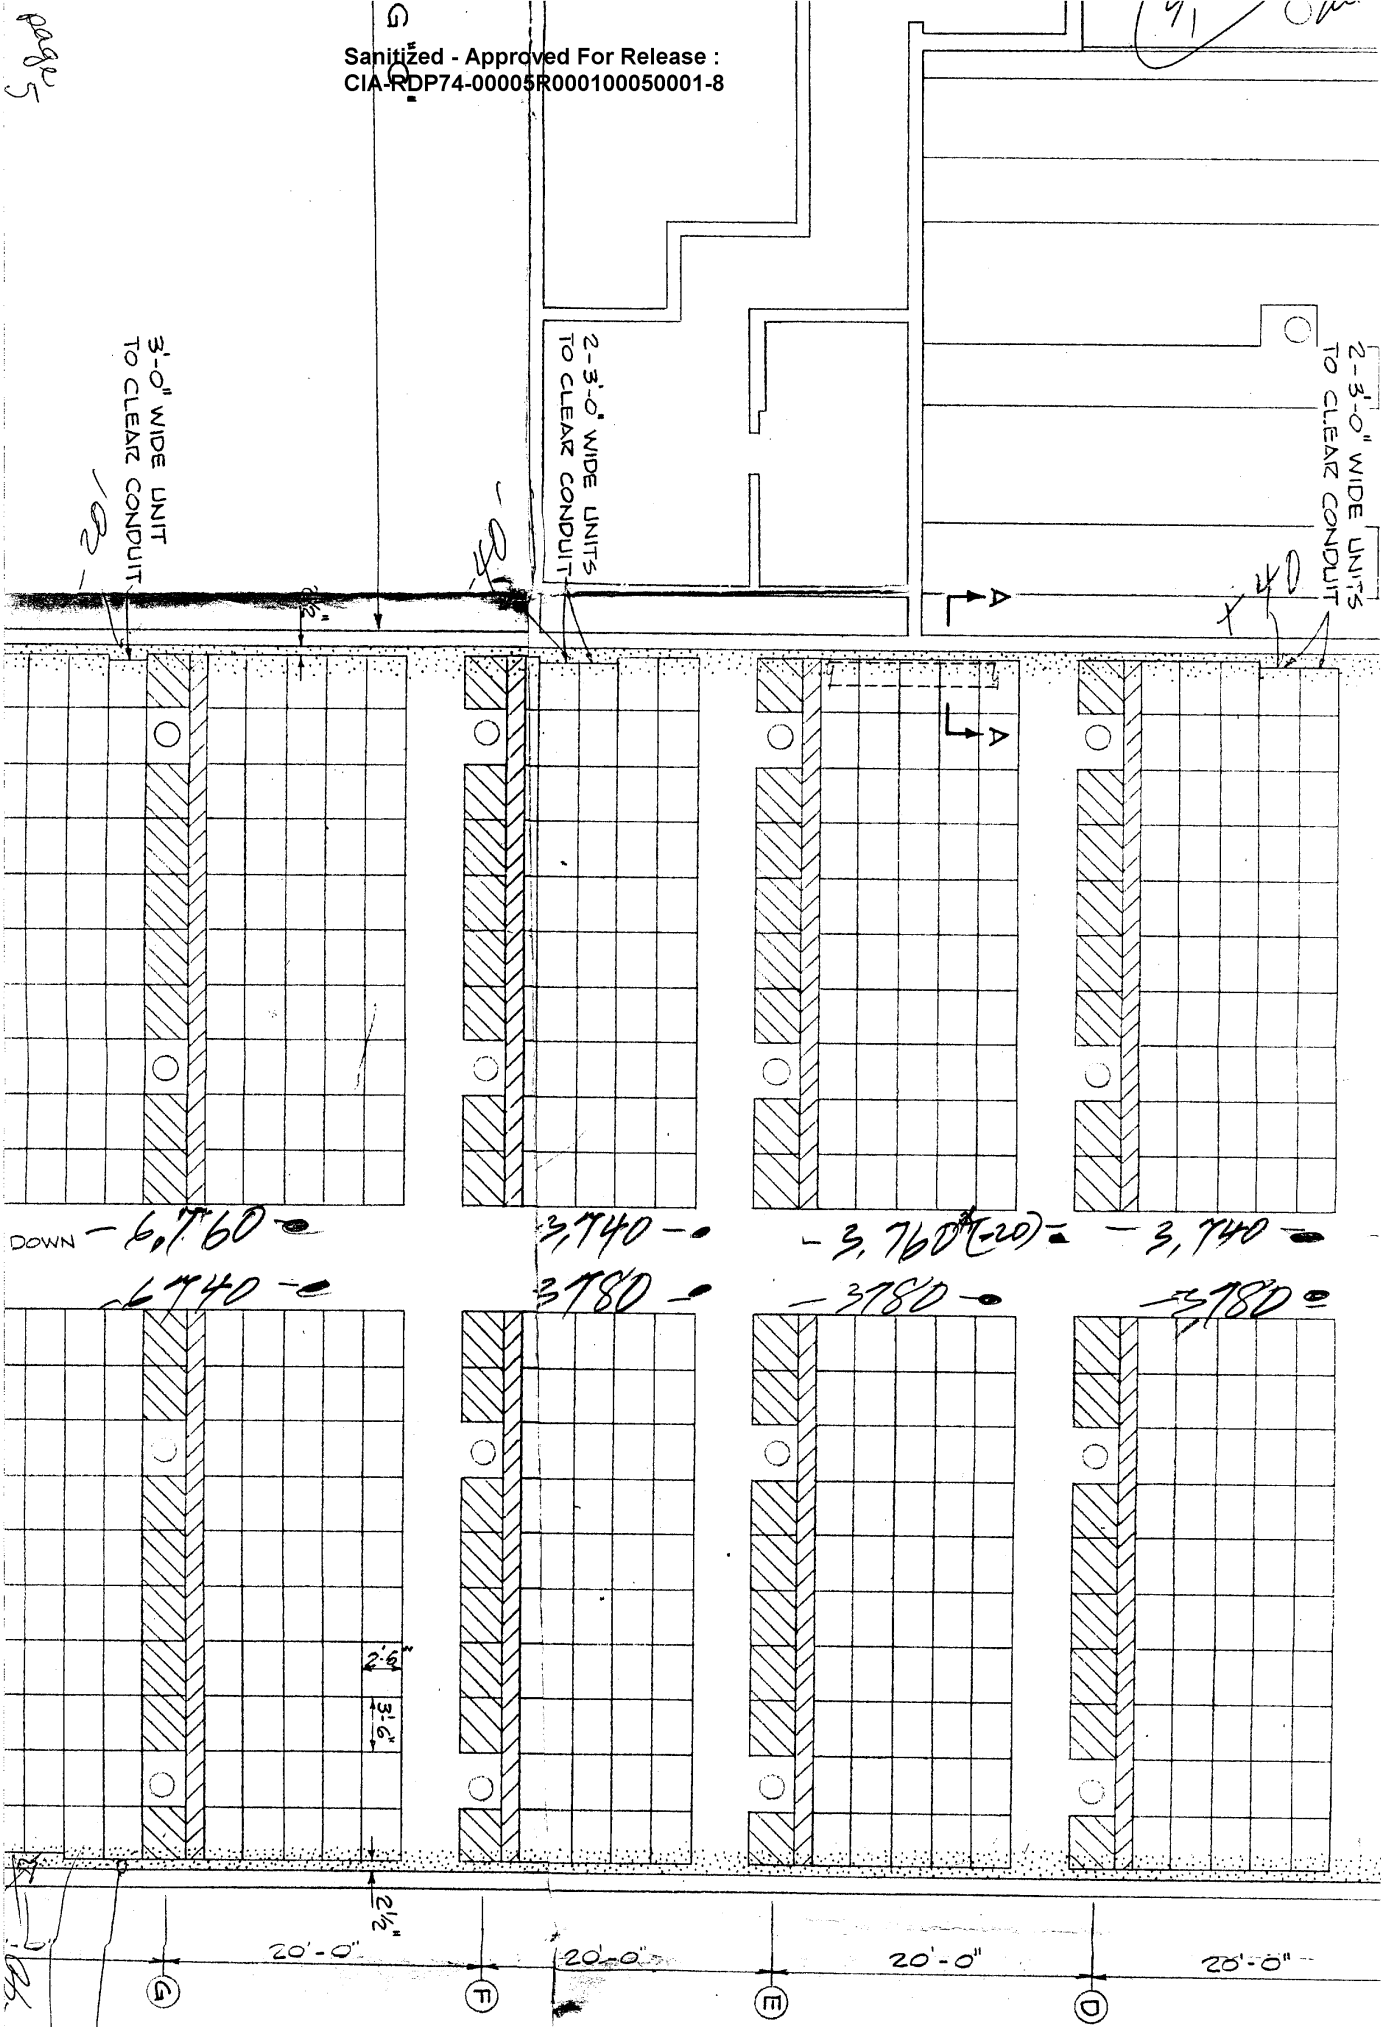

Sanitized - Approved For Release :
CIA-RDP74-00005R000100050001-8

Sanitized - Approved For Release :
CIA-RDP74-00005R000100050001-8

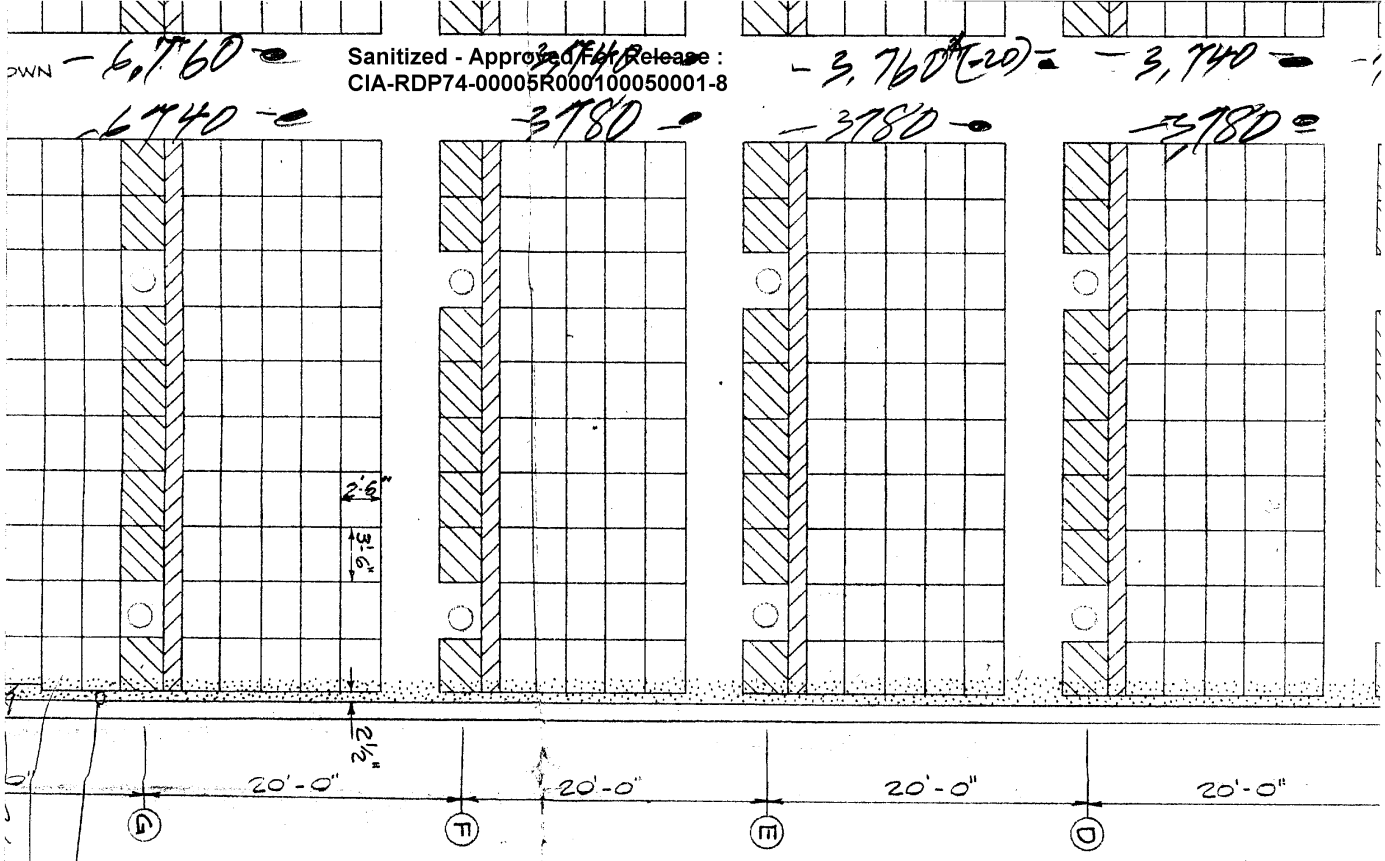

D Pipe
-100

D = 51,5
D = 51,6
51,5

page 2

Sanitized - Approved For Release :
CIA-RDP74-00005R000100050001-8

Sanitized - Approved For Release :
CIA-RDP74-00005R000100050001-8

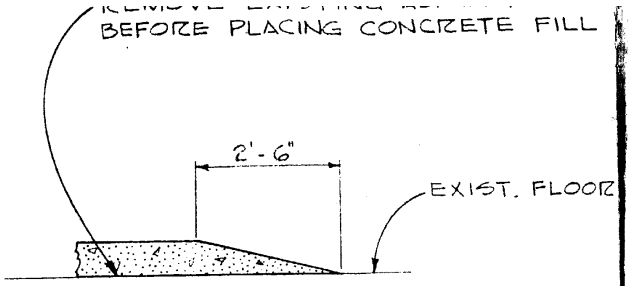

TYPICAL SECTION THRU RAMP
NO SCALE

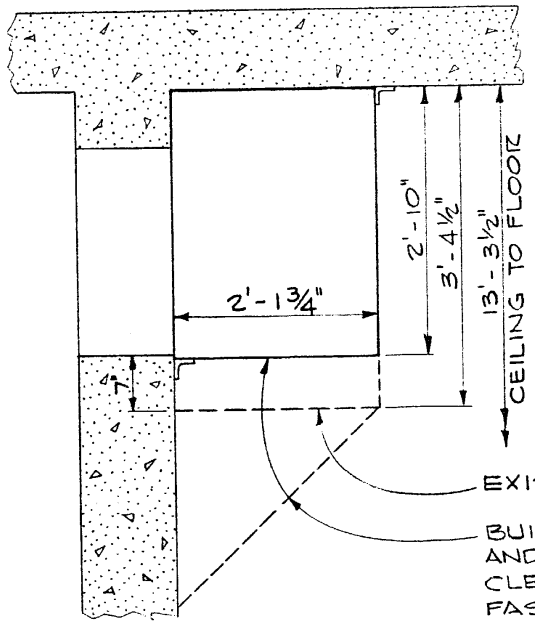
2'-10"
3'-4½"
13'-3½"
CEILING TO FLOOR
2'-1¾"
7"
EXISTING RETURN AIR PLENUM
BUILD NEW RETURN AIR PLENUM 2'-10" DEEP AND REMOVE ANGLE BRACKET SUPPORTS TO CLEAR 10' HIGH SHELVING. PLENUM TO BE FASTENED TO WALL AND CEILING WITH ANGLE.
3 - 36"x 48" REGISTERS TO BE REPLACED WITH 5 - 30"x 36" REGISTERS. EXTEND NEW PLENUM TO ACCOMMODATE ADDITIONAL REGISTERS.

SECTION A-A
NO SCALE

Sanitized - Approved For Release :
CIA-RDP74-00005R000100050001-8

page 7

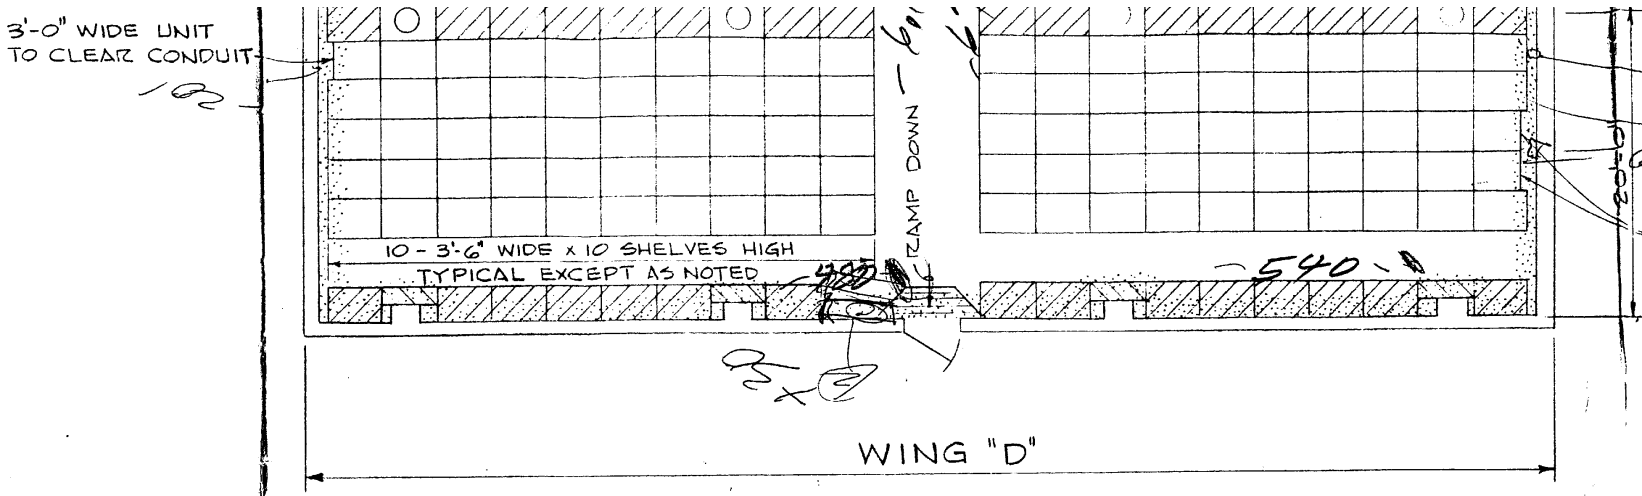

SECOND FLOOR PLAN

SCALE: 1/8" = 1'-0"

LEGEND

- MOVEABLE DOUBLE-FACED SECTIONS
- NONMOVEABLE DOUBLE-FACED SECTIONS
- NONMOVEABLE SINGLE-FACED SECTIONS
- CONCRETE FILL AND NEW VINYL ASBESTOS TILE

Sanitized - Approved For Release : CIA-RDP74-00005R000100050001-8

Sanitized - Approved For Release : CIA-RDP74-00005R000100050001-8

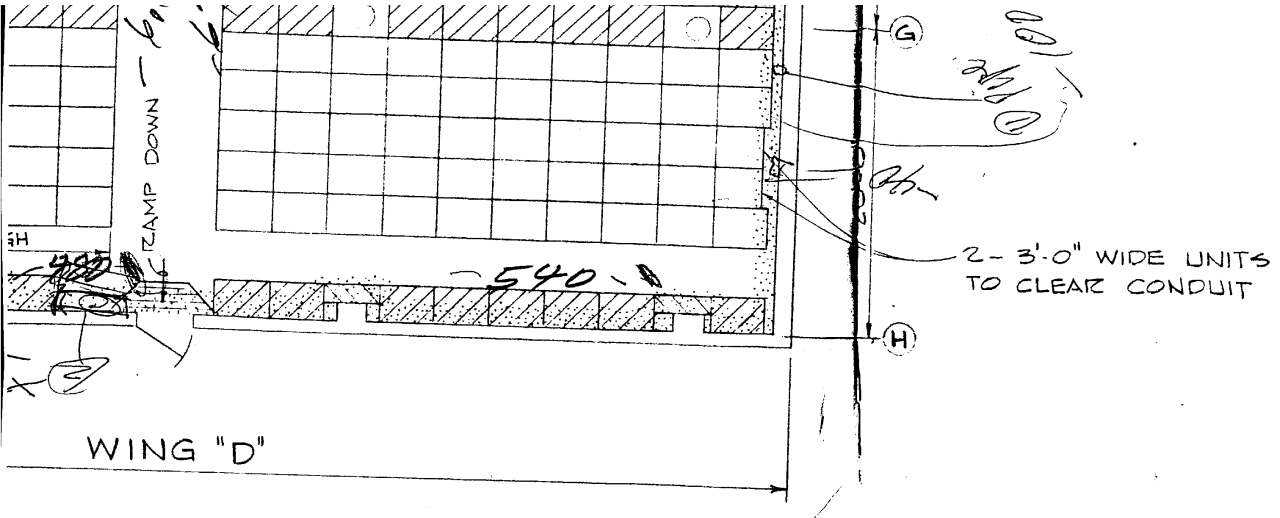

WING "D"

DOUBLE-FACED SECTIONS

DOUBLE-FACED SECTIONS

SINGLE-FACED SECTIONS

- NEW VINYL ASBESTOS TILE

REV.	DATE		BY
		[redacted]	

DESIGNED: W.O.B.
DRAWN: W.M.W.
CHECKED:
REVIEWED:
SUBMITTED: CHIEF
APPROVED: CHIEF
APPROVED: CHIEF

25X1C4a

Sanitized - Approved For Release : CIA-RDP74-00005R000100050001-8

Sanitized - Approved For Release : CIA-RDP74-00005R000100050001-8

Sanitized - Approved For Release :
CIA-RDP74-00005R000100050001-8

25X1C4a

[redacted]

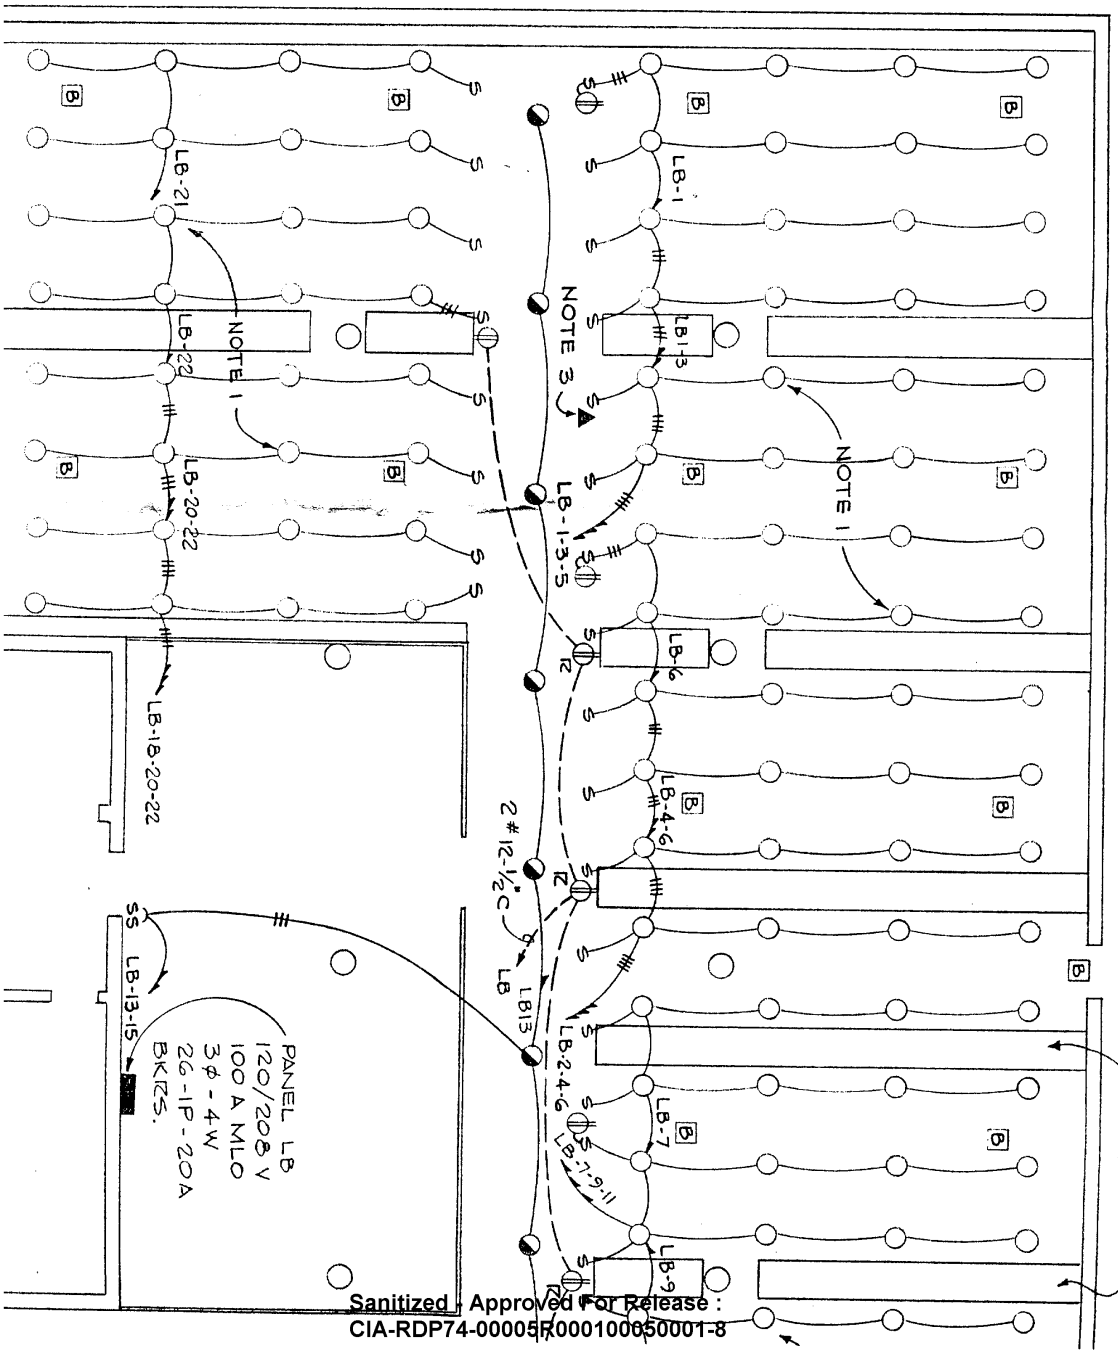

Sanitized - Approved For Release :
CIA-RDP74-00005R000100050001-8

Sanitized - Approved For Release :
CIA-RDP74-00005R000100050001-8

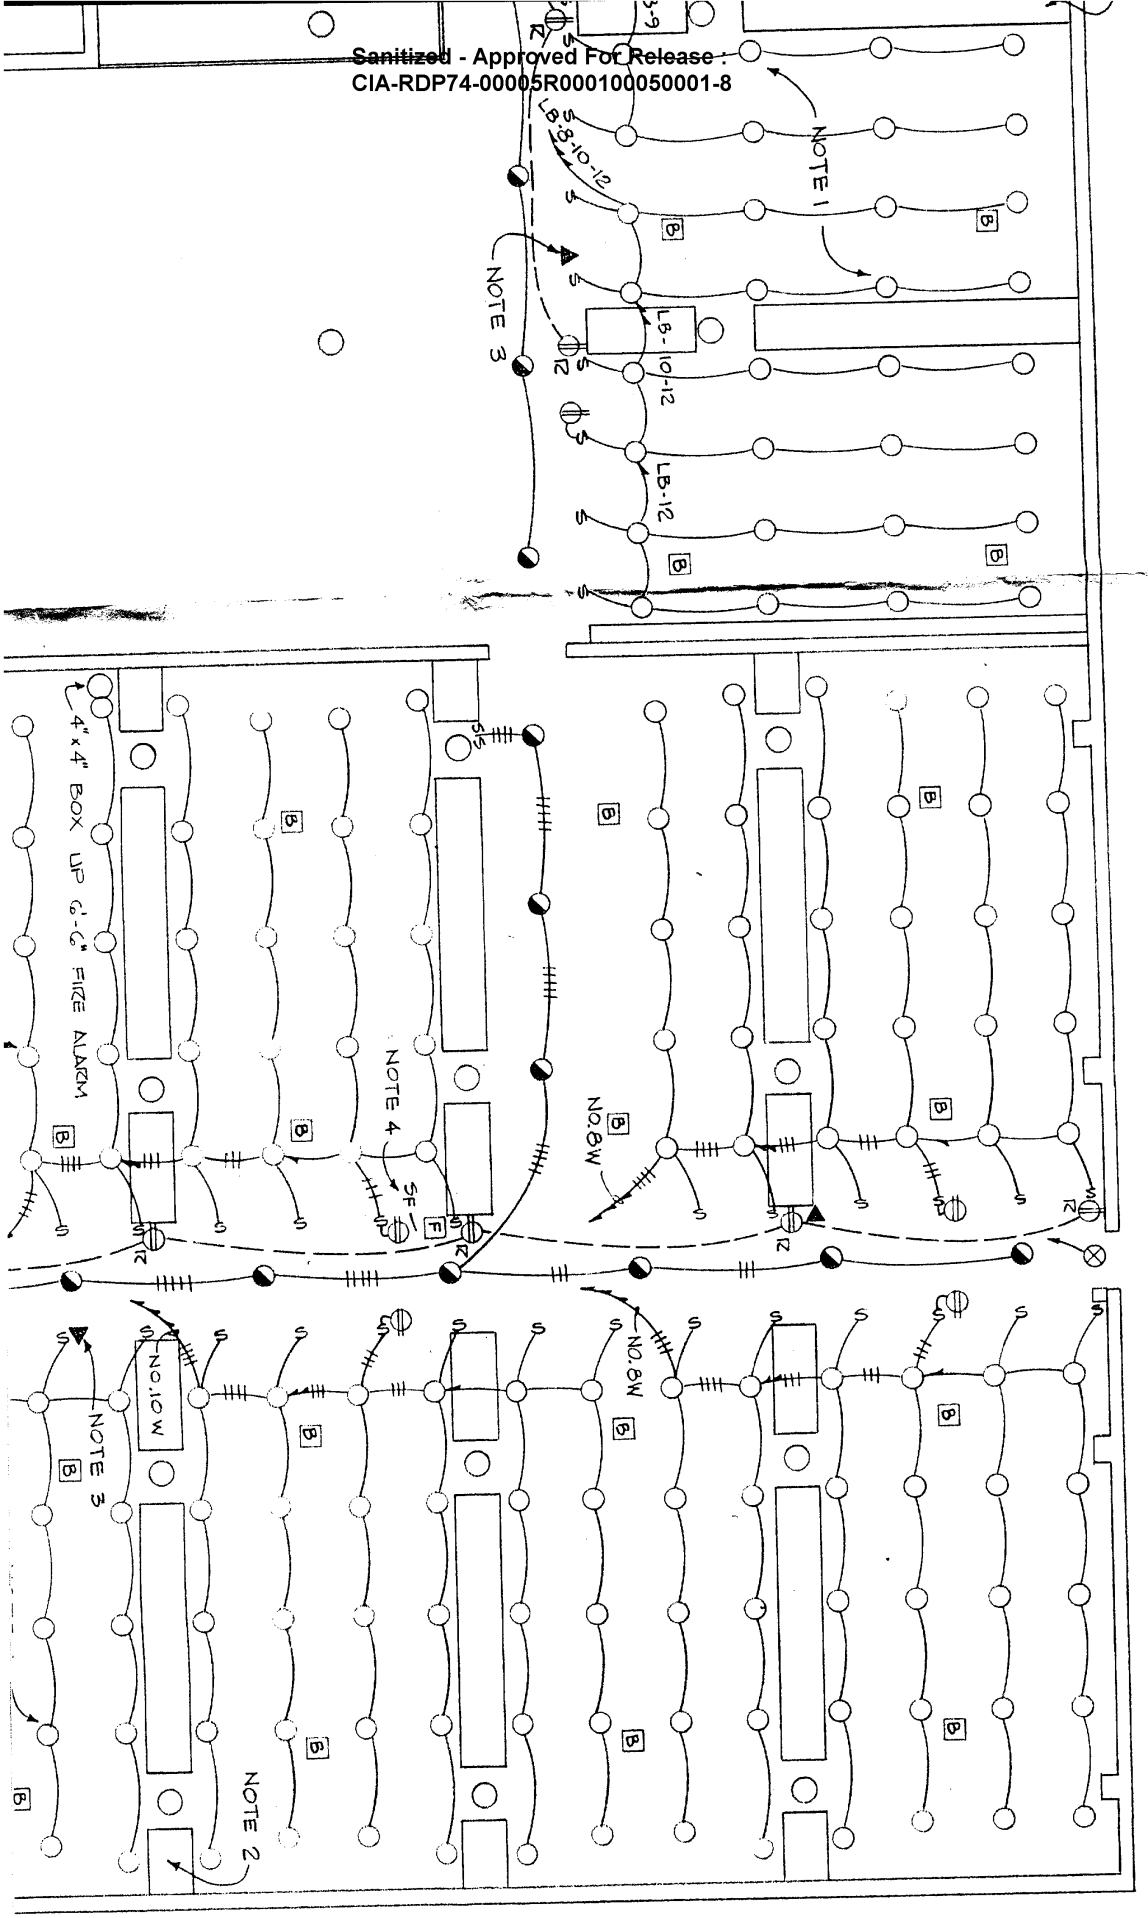

Sanitized - Approved For Release :
CIA-RDP74-00005R000100050001-8

Page 3

25X1C4a

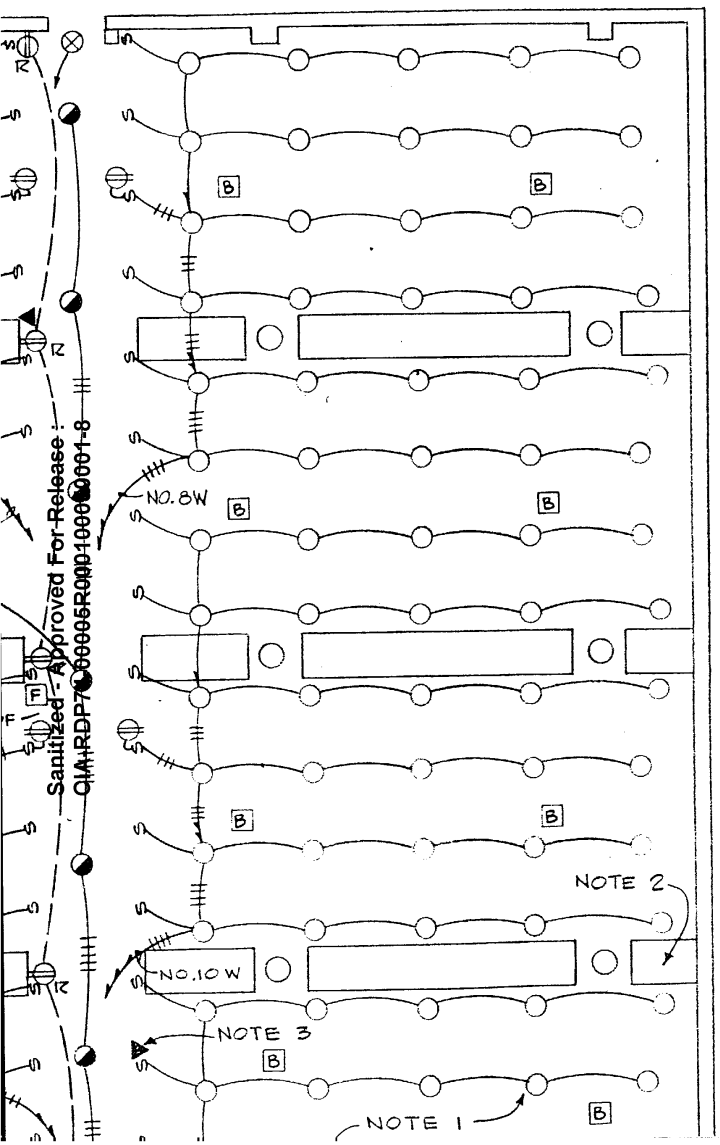

LEGEND

EXISTING

- BRANCH CIRCUIT - CROSS MARKS INDICATE THE NUMBER OF CONDUCTORS WHEN MORE THAN TWO. WIRE SIZE IS NO. 12 UNLESS OTHERWISE INDICATED.
- HOME RUN TO PANELBOARD. NUMBER OF ARROWS INDICATES NUMBER OF CIRCUITS.
- LIGHTING PANEL
- CEILING LIGHTS
- CEILING LIGHTS AND ASSOCIATED WIRING AND SWITCHES TO REMAIN
- EXIT LIGHTS TO REMAIN
- S — SINGLE POLE SWITCH
- CONVENIENCE OUTLETS TO BE RELOCATED TO NONMOVEABLE BIN SECTIONS
- TELEPHONE OUTLET
- F — FIRE ALARM
- B — BURGLAR ALARM TO REMAIN
- SF — FIRE PUMP SWITCH

NEW

- WIRING RUN EXPOSED
- R — RELOCATED CONVENIENCE OUTLET

Sanitized - Approved For Release : CIA-RDP74-00005R000100050001-8

Sanitized - Approved For Release : CIA-RDP74-00005R000100050001-8

Sanitized - Approved For Release :
CIA-RDP74-00005R000100050001-8

page 4

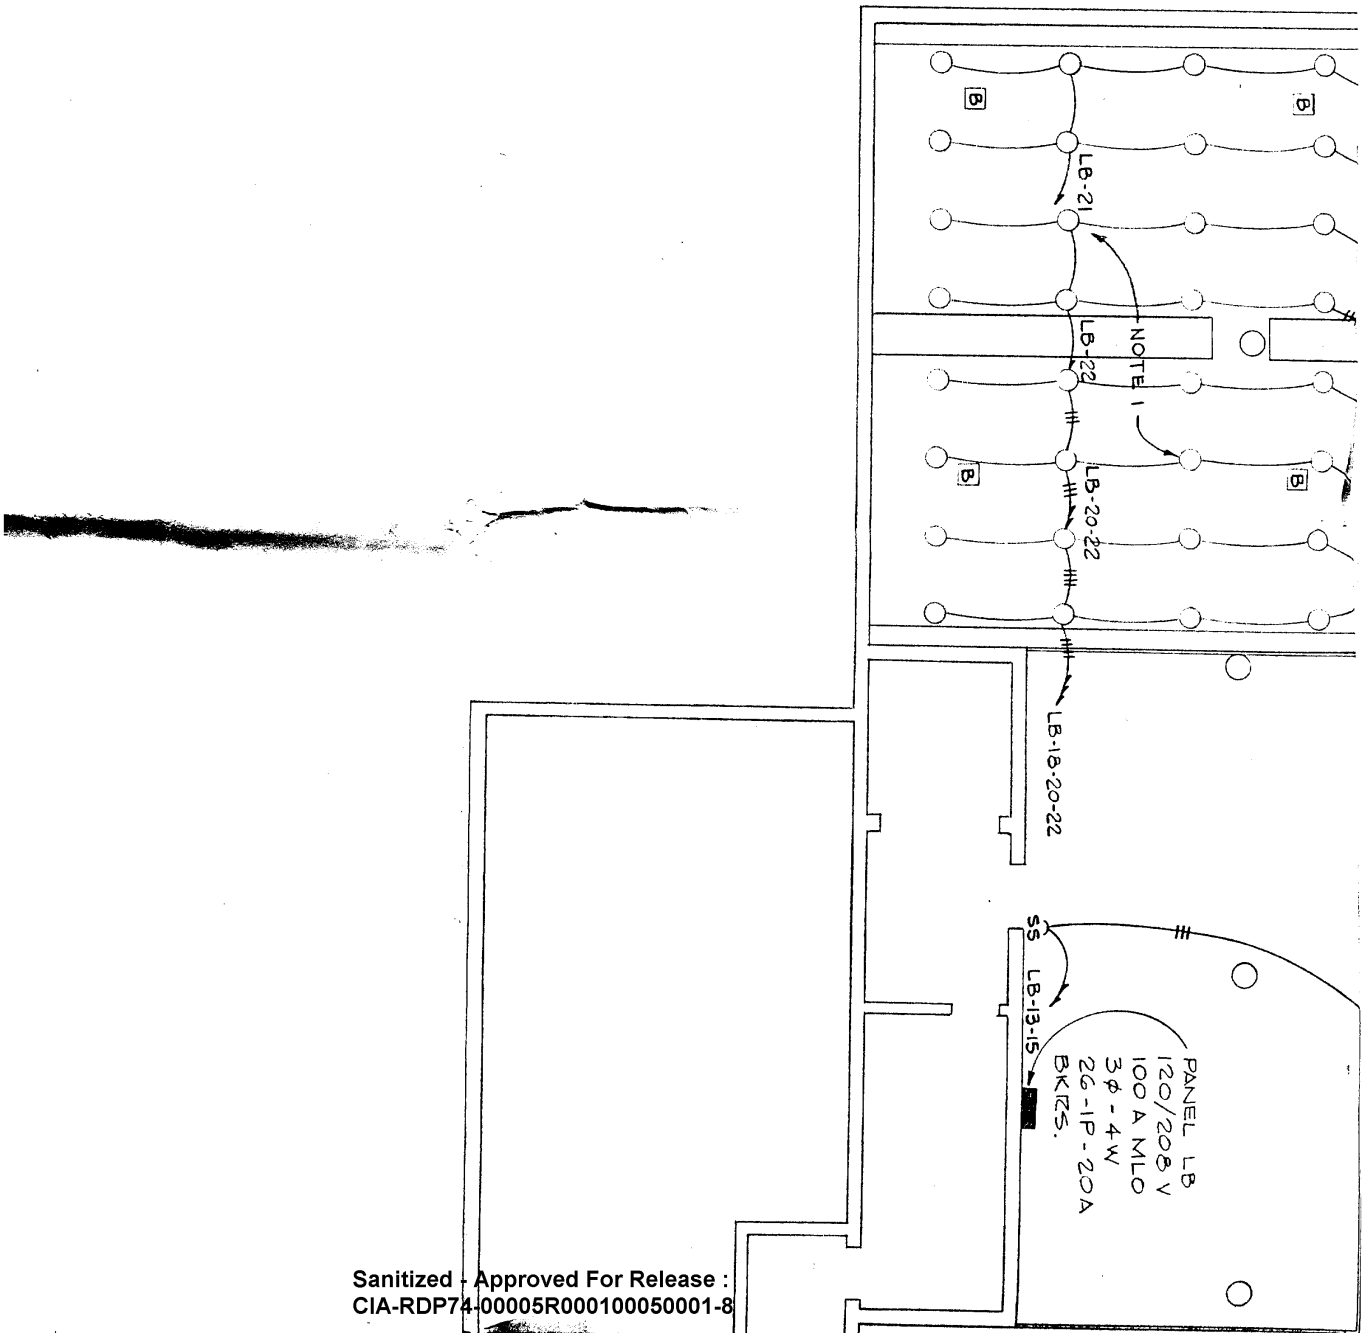

Sanitized - Approved For Release :
CIA-RDP74-00005R000100050001-8

Sanitized - Approved For Release :
CIA-RDP74-00005R000100050001-8

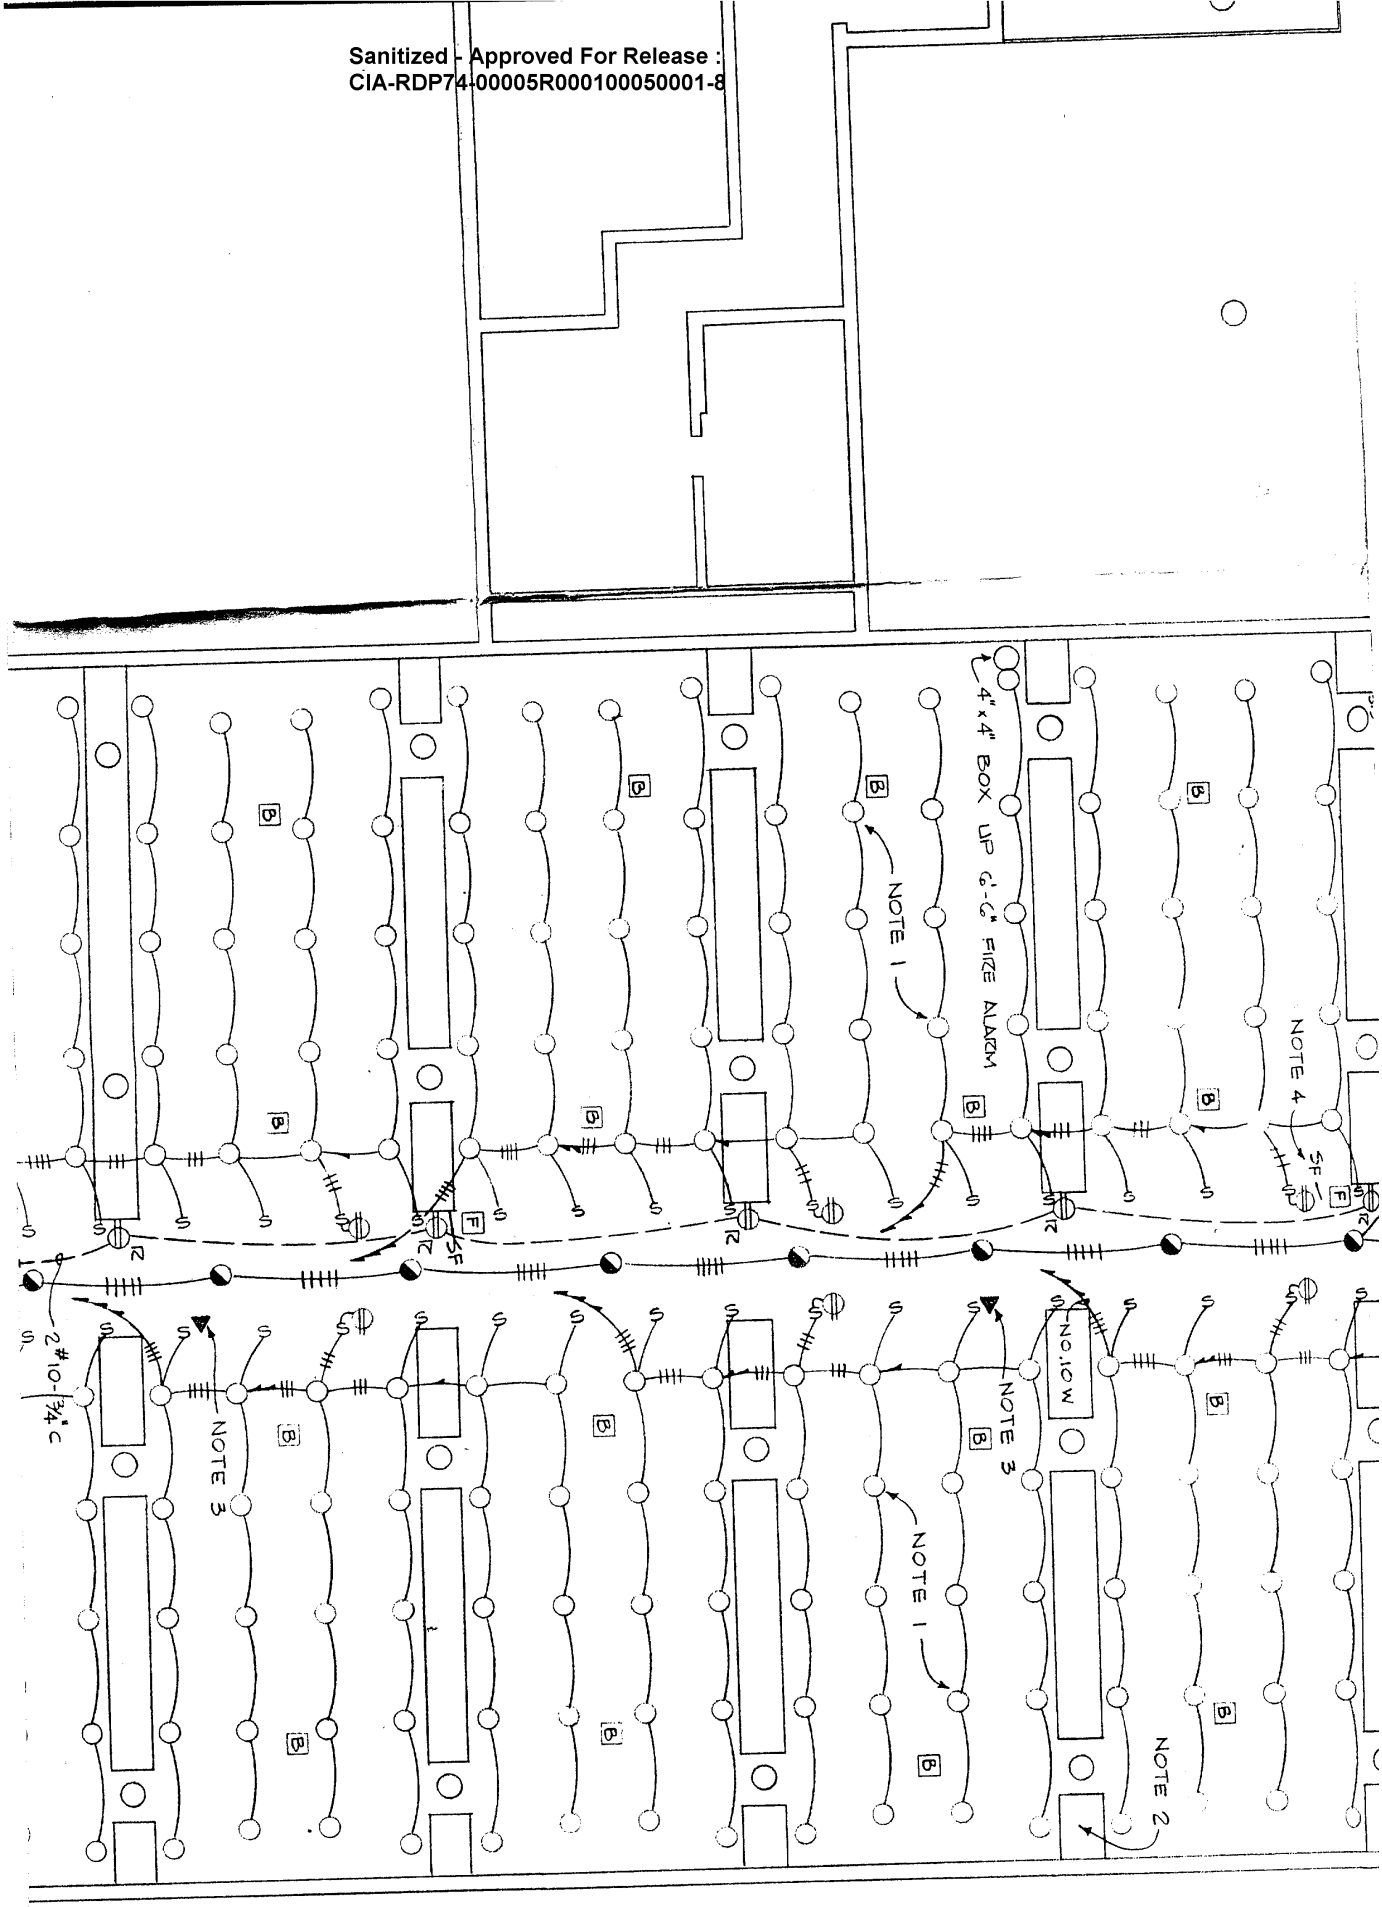

page 5

Sanitized - Approved For Release :
CIA-RDP74-00005R000100050001-8

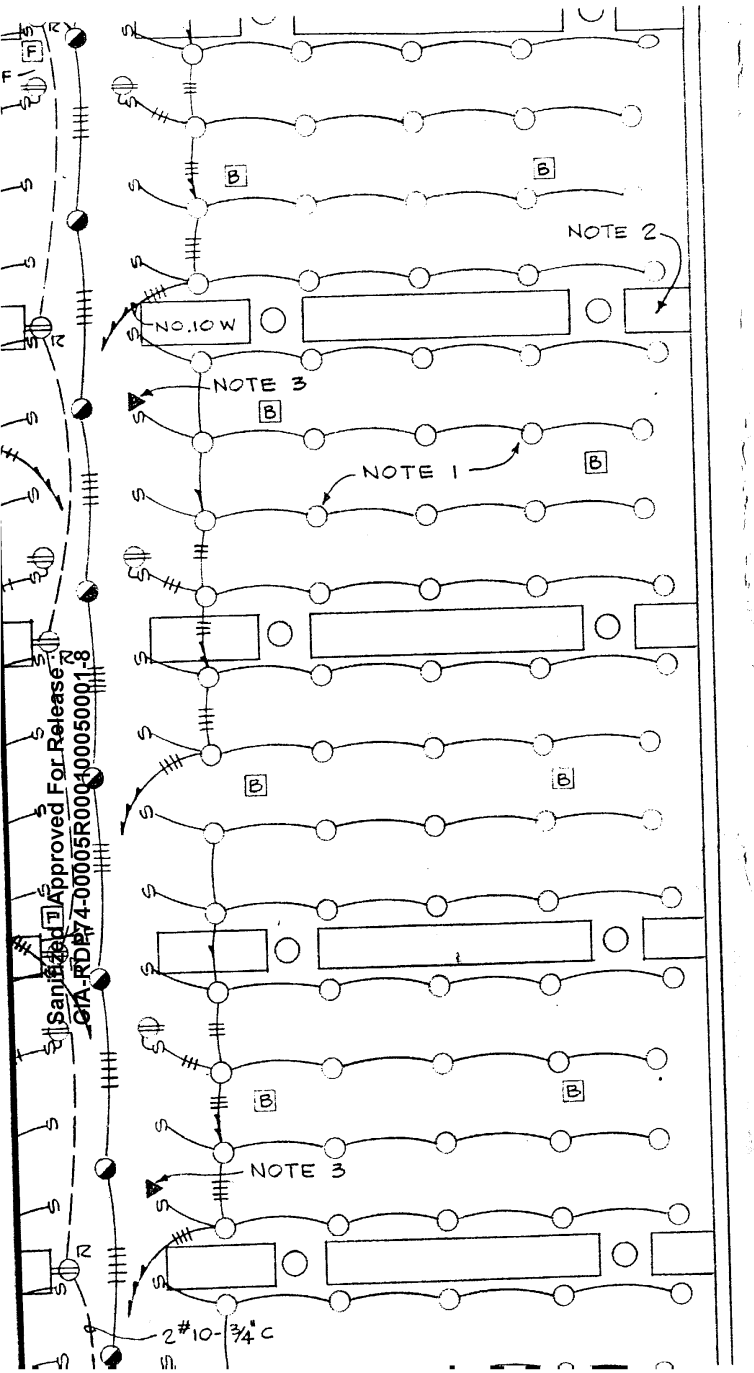

NEW

——————— WIRING RUN EXPOSED

⊖R RELOCATED CONVENIENCE OUTLET

NOTES

1. REMOVE ALL LIGHTING AND ASSOCIATED WIRING AND SWITCHES UNLESS OTHERWISE INDICATED. SEE NOTE 5.

2. ALL BINS INDICATED ARE NONMOVEABLE SECTIONS.

3. RELOCATE TELEPHONE OUTLETS TO THE NEAREST NONMOVEABLE BIN SECTION.

4. RELOCATE FIRE ALARM AND FIRE PUMP SWITCH TO THE NEAREST NONMOVEABLE BIN SECTION.

5. CIRCUITS INDICATED FOR REMOVAL MAY BE REUSED AS NEEDED WITH THE NEW SHELVING.

6. LIGHTING FIXTURES REMOVED SHALL REMAIN THE PROPERTY OF THE GOVERNMENT AND SHALL BE DELIVERED ON THE POST FOR STORAGE AS DIRECTED BY THE CONTRACTING OFFICER.

Sanitized - Approved For Release : CIA-RDP74-00005R000100050001-8

Sanitized - Approved For Release :
CIA-RDP74-00005R000100050001-8

page 7

ELEVATION END VIEW

RELOCATION OF RECEPTACLE & TELEPHONE OUTLETS

NO SCALE

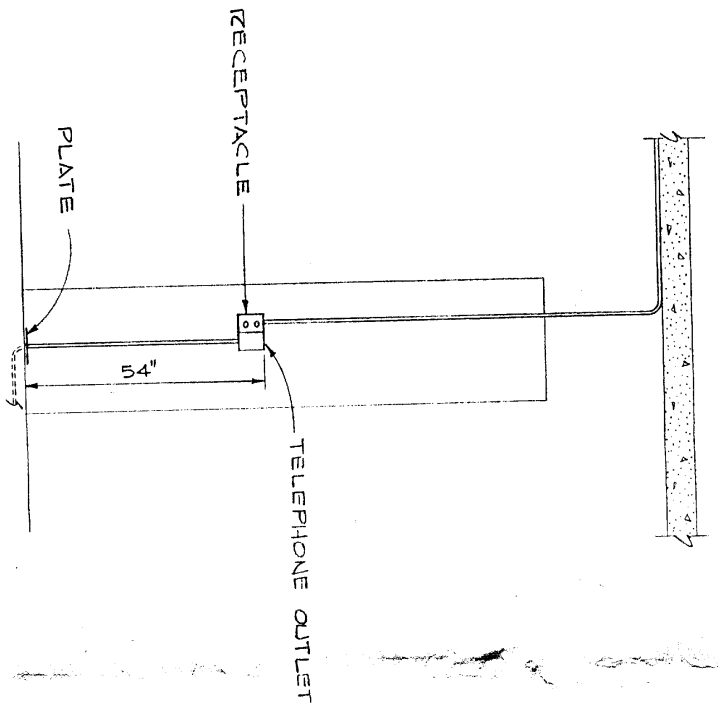

Sanitized - Approved For Release :
CIA-RDP74-00005R000100050001-8

Sanitized - Approved For Release :
CIA-RDP74-00005R000100050001-8

Page 8

SECOND FLOOR PLAN

SCALE: 1/8" = 1'-0"

Sanitized - Approved For Release :
CIA-RDP74-00005R000100050001-8

Sanitized - Approved For Release :
CIA-RDP74-00005R000100050001-8

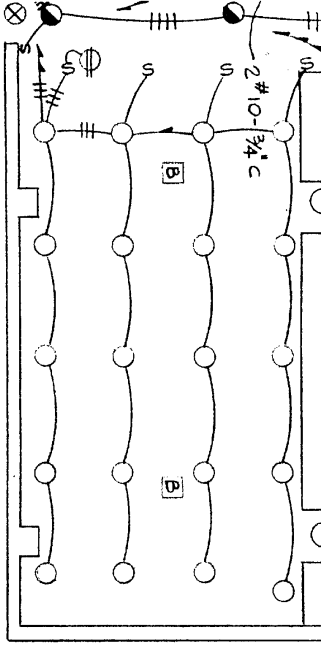

REV.	DATE	BY	APP.

DESIGNED: C. A. R.
DRAWN: W. M. W.
CHECKED:
REVIEWED:
SUBMITTED: CHIEF
APPROVED: CHIEF
APPROVED: CHIEF

[redacted]

25X1C4a

Sanitized - Approved For Release :
CIA-RDP74-00005R000100050001-8

Sanitized - Approved For Release :
CIA-RDP74-00005R000100050001-8

25X1C4a

[redacted]

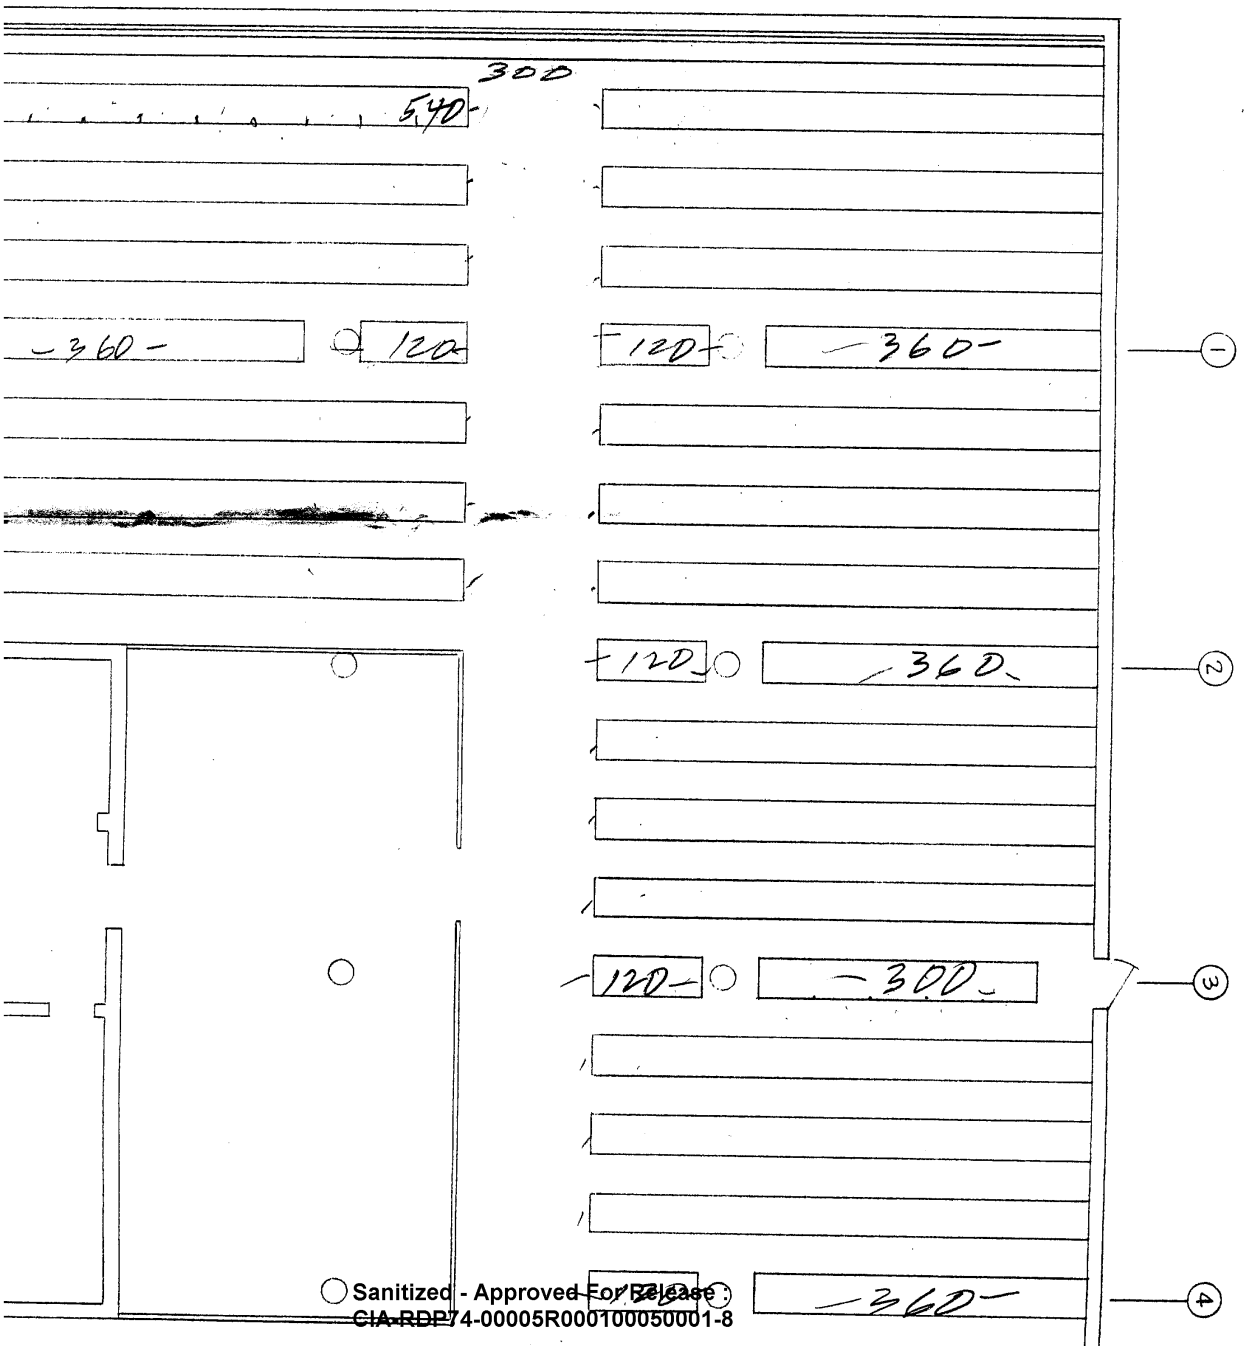

Sanitized - Approved For Release :
CIA-RDP74-00005R000100050001-8

Sanitized - Approved For Release :
CIA-RDP74-00005R000100050001-8

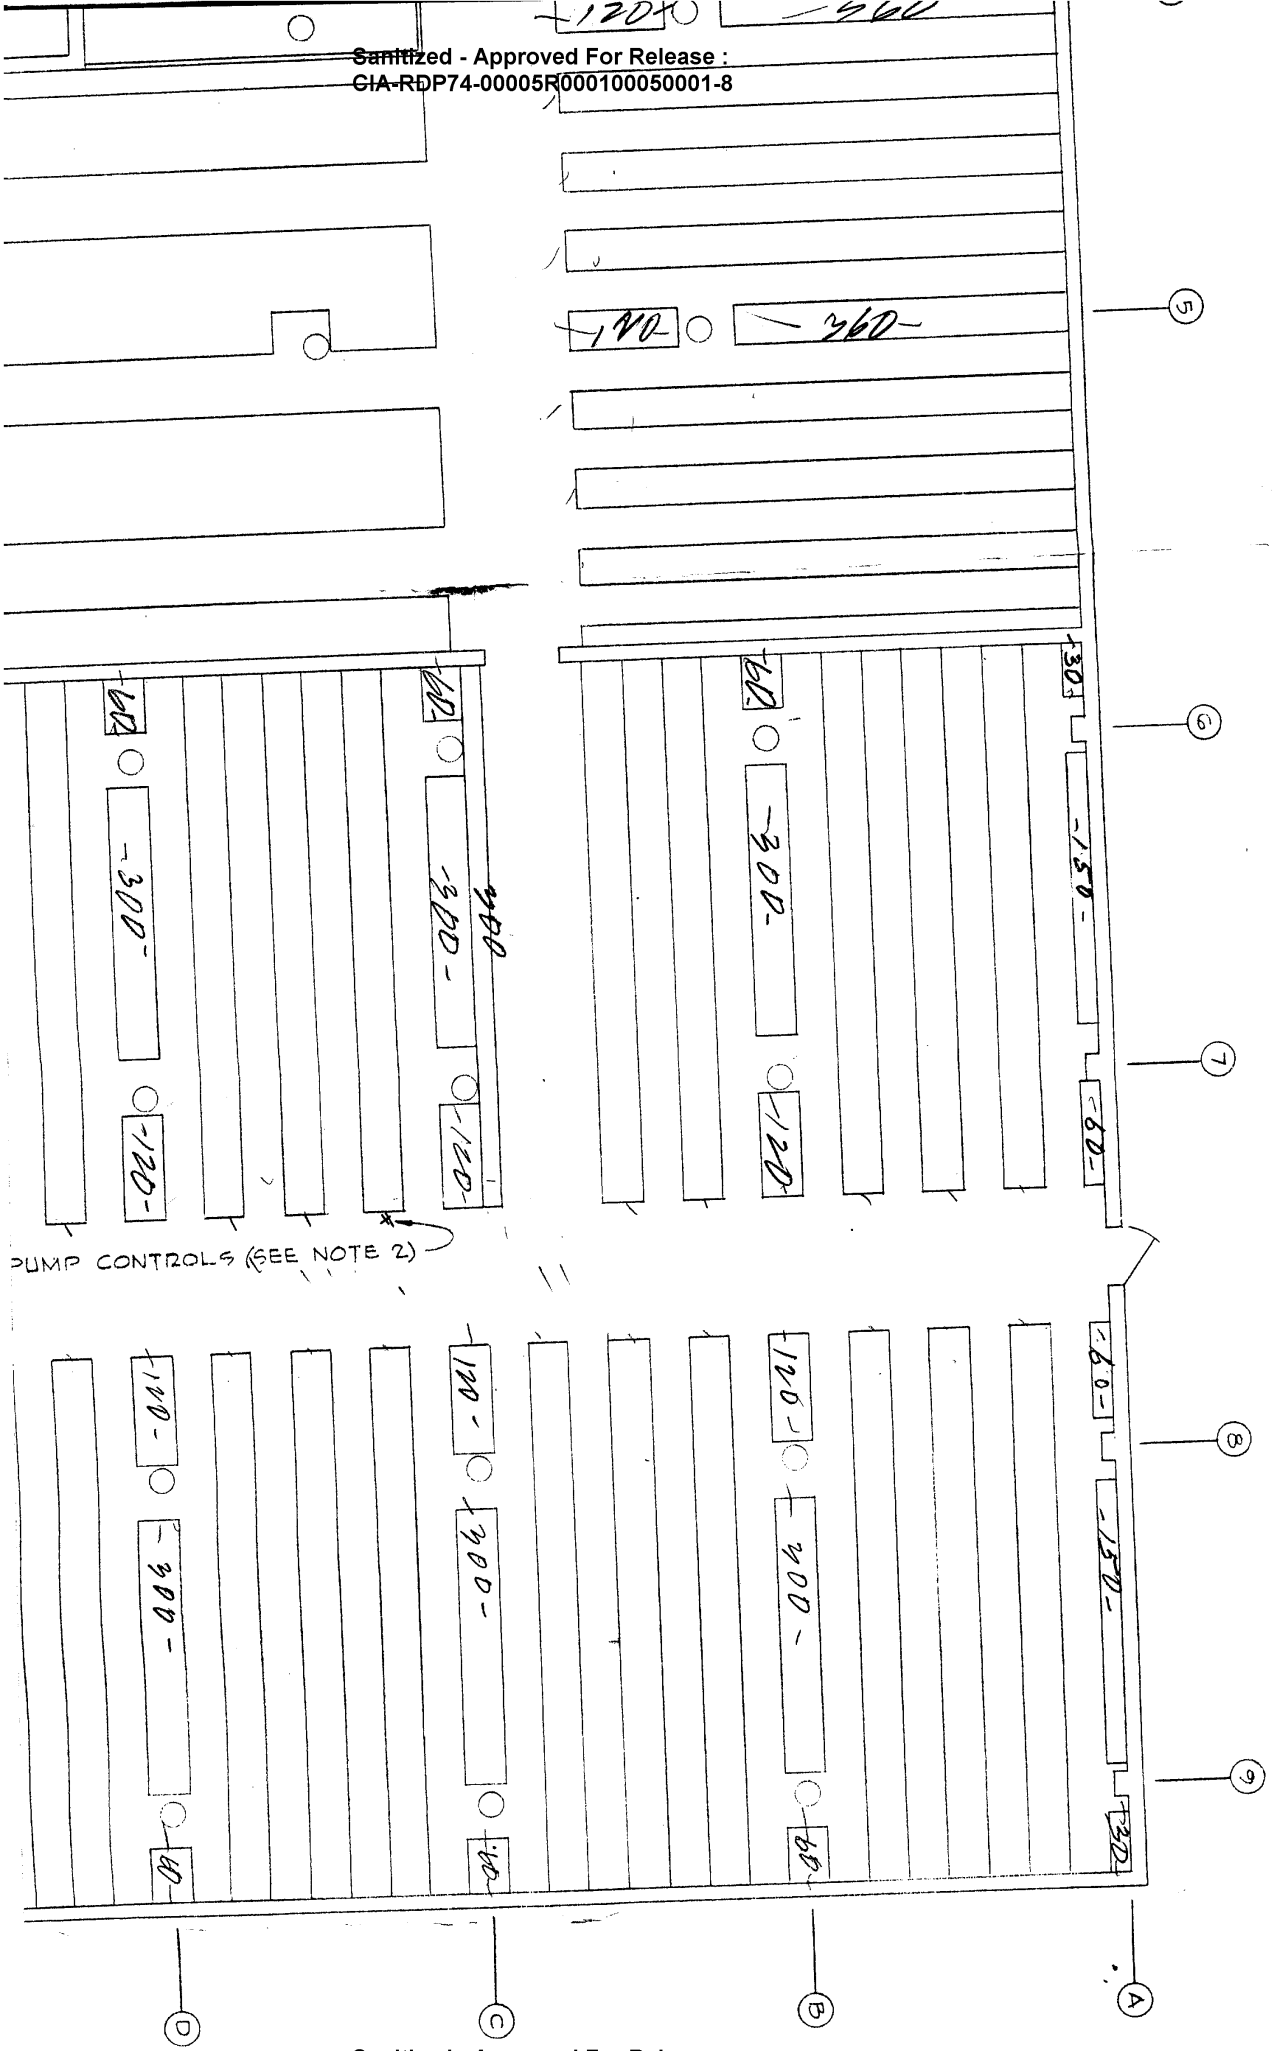

Sanitized - Approved For Release :
CIA-RDP74-00005R000100050001-8

Sanitized - Approved For Release :
CIA-RDP74-00005R000100050001-8

PUMP CONTROLS (SEE NOTE 1)

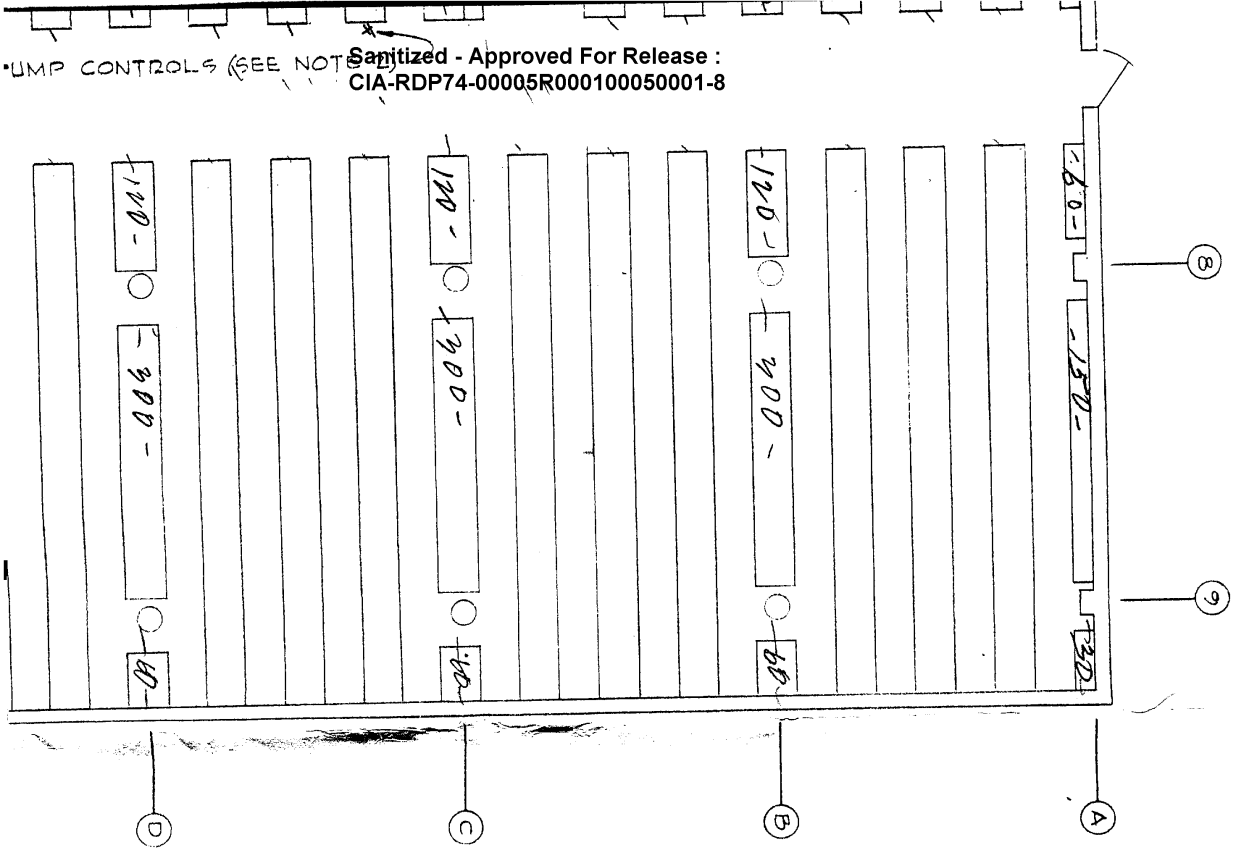

25X1C4a

Sanitized - Approved For Release :
CIA-RDP74-00005R000100050001-8

Sanitized - Approved For Release :
CIA-RDP74-00005R000100050001-8

page 4

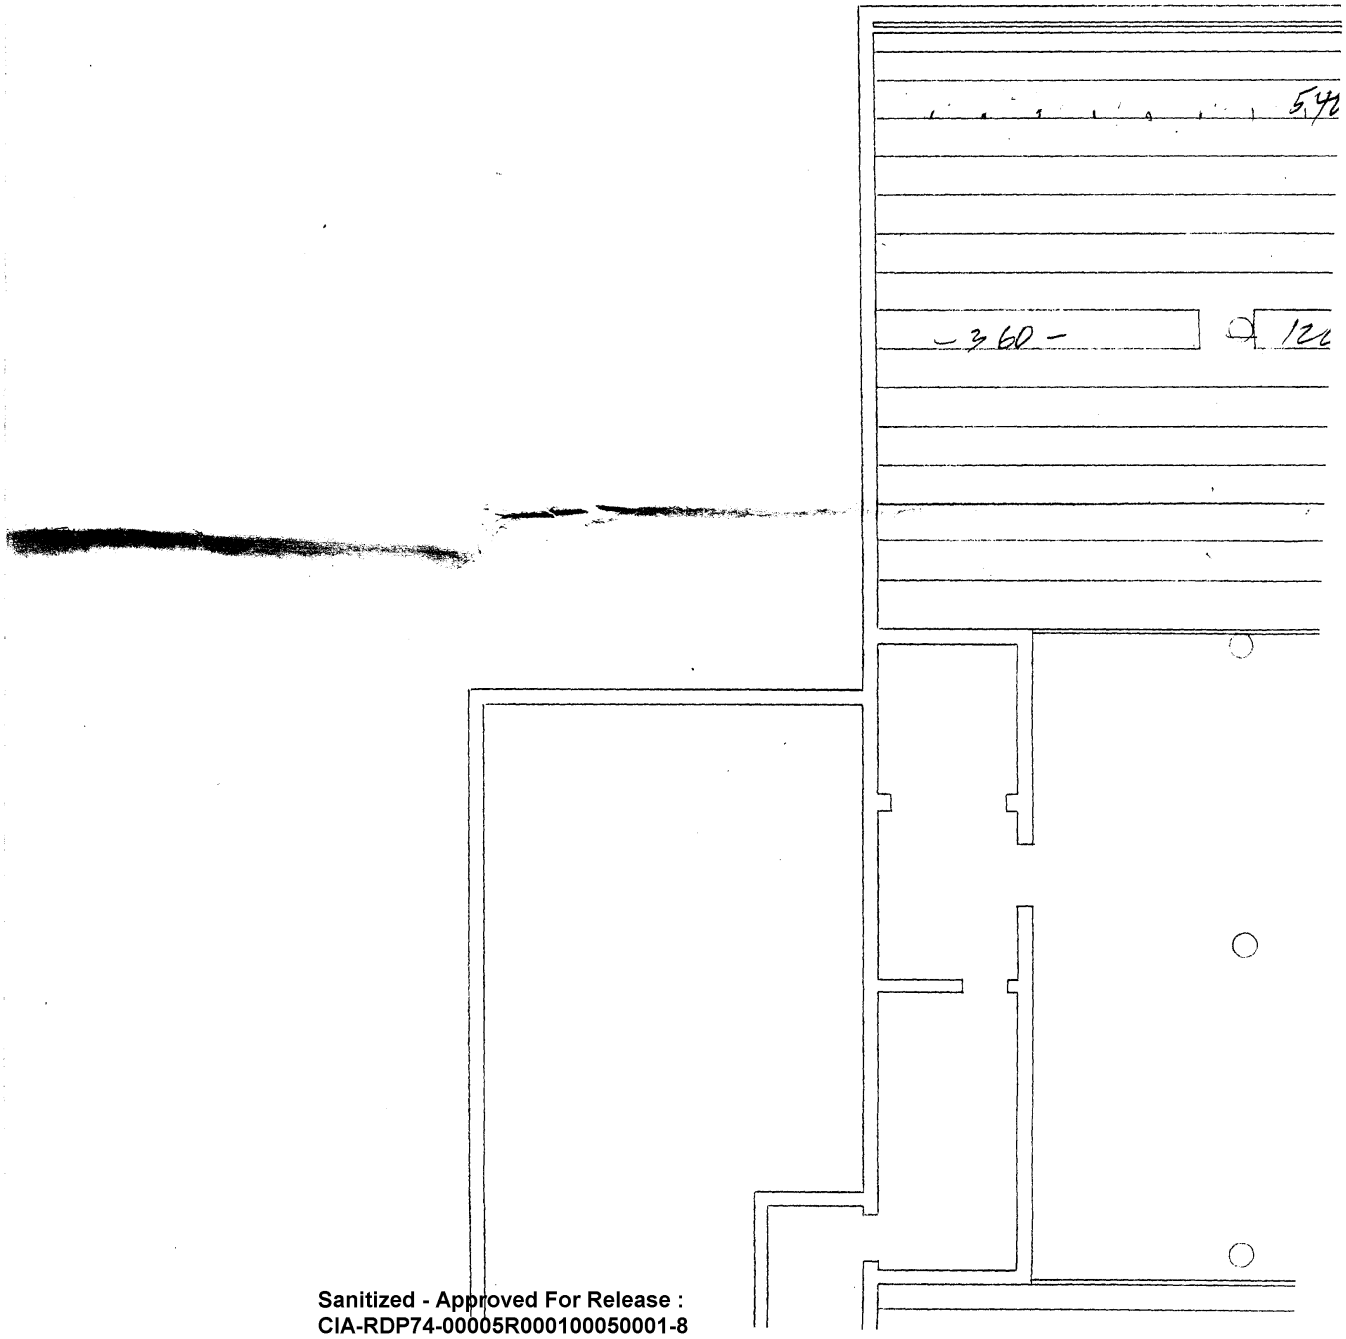

Sanitized - Approved For Release :
CIA-RDP74-00005R000100050001-8

page 5

Sanitized - Approved For Release :
CIA-RDP74-00005R000100050001-8

Sanitized - Approved For Release :
CIA-RDP74-00005R000100050001-8

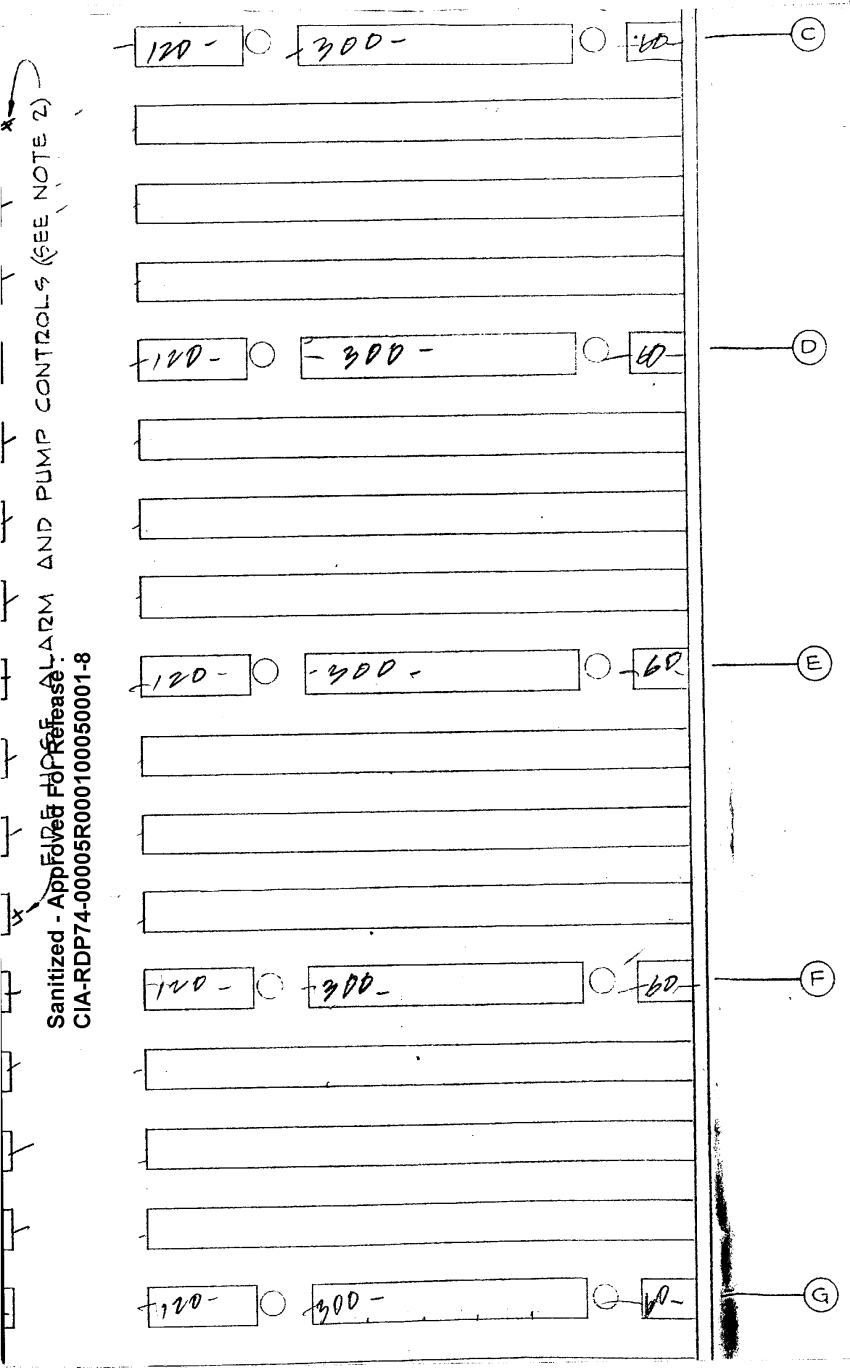

NOTES

1. THE EXISTING SHELVING CONSISTS OF 42" LONG SECTIONS, 30" WIDE AND 10 SHELVES (APPROX. 10 FT.) HIGH CONNECTED TOGETHER IN THE LAYOUT AS SHOWN. THIS SHELVING SHALL BE MODIFIED AS NECESSARY AND REUSED FOR THE MOVEABLE SHELVING. DAMAGED PORTIONS OF THE SHELVING SHALL BE REMOVED AND REPLACED WITH THE GOVERNMENT FURNISHED FEDERAL PRISON INDUSTRY SHELVING WHICH WILL BE AVAILABLE TO THE CONTRACTOR ON THE POST.
2. THE EXISTING FIRE HOSE CABINETS AND PUMP CONTROLS SHALL BE RELOCATED TO THE NEW FIXED RANGE OF SHELVING WHICH WILL BE LOCATED AT EACH COLUMN LINE AND AT END WALLS. PIPING SHALL BE REARRANGED AS NECESSARY TO SERVE THE RELOCATED FIRE HOSE CABINETS.

Sanitized - Approved For Release :
CIA-RDP74-00005R000100050001-8

Sanitized - Approved For Release :
CIA-RDP74-00005R000100050001-8

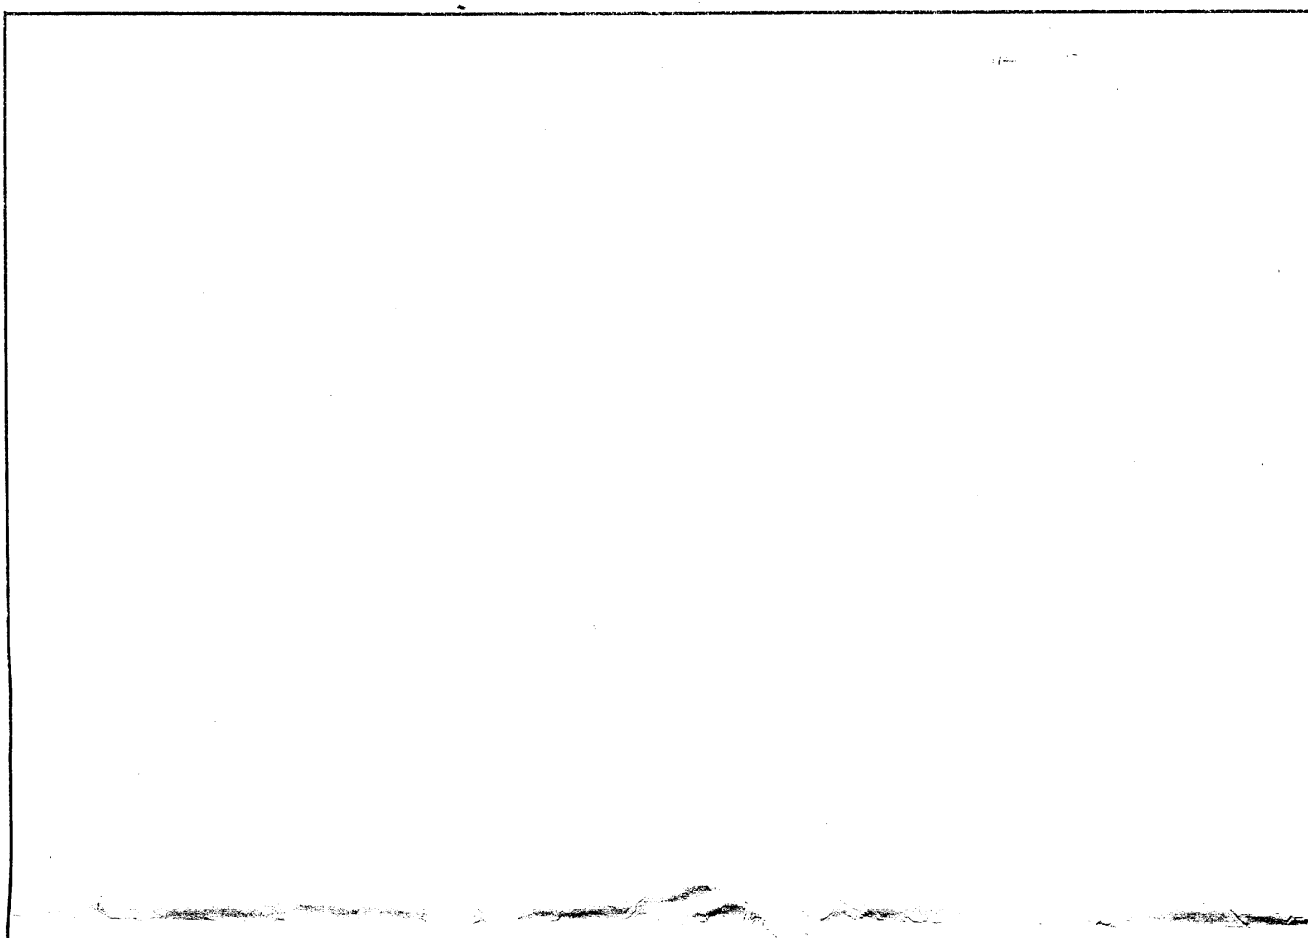

SECOND FLOOR PL

Sanitized - Approved For Release :
CIA-RDP74-00005R000100050001-8

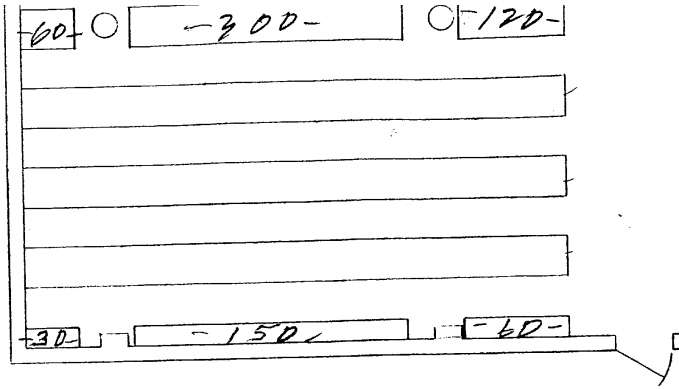

SECOND FLOOR PLAN - LAYOUT OF EXISTING SHELVING

SCALE: 1/8" = 1'-0"

Sanitized - Approved For Release : CIA-RDP74-00005R000100050001-8

Sanitized - Approved For Release : CIA-RDP74-00005R000100050001-8

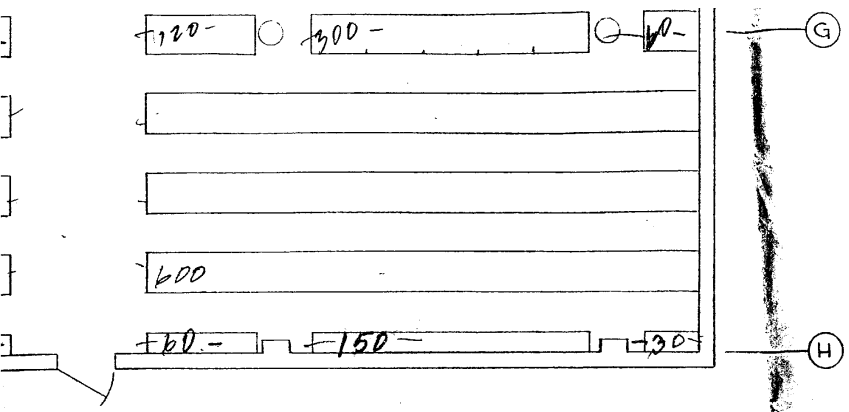

REV.	DATE	DESCRIPTION	BY	APP.

[redacted]

DESIGNED:

DRAWN: W. M. W.

CHECKED:

REVIEWED:

SUBMITTED: CHIEF

APPROVED: CHIEF

APPROVED: CHIEF

25X1C4a

Sanitized - Approved For Release : CIA-RDP74-00005R000100050001-8

Sanitized - Approved For Release : CIA-RDP74-00005R000100050001-8